




A circular professional seal for the State of Georgia. The outer ring contains the text "GEORGIA" at the top and "REGISTERED" at the bottom. Inside the ring, the text "No. 019835" is printed above the word "PROFESSIONAL". Below "PROFESSIONAL" is the word "ARCHITECT". At the very bottom of the seal, the name "BRANNEN PARK" is inscribed. A handwritten signature, "Chen Fan", is written across the center of the seal, overlapping the "PROFESSIONAL" and "ARCHITECT" text. The word "SEAL" is printed in the top left corner of the page.

**RENOVATIONS AND MODIFICATIONS FOR
CROSSROADS CHRISTIAN COUNSELING
CENTER, INC.**

717 NORTH AVENUE
MACON, GEORGIA 31211

LSP-01

 

APPLICABLE CODES	PROJECT DESCRIPTION	OCCUPANCY TOTAL	
2018 International Building Code, with 2020 Georgia Amendments 2018 International Mechanical Code, with 2020 Georgia Amendments 2018 International Plumbing Code, with 2020 Georgia Amendments 2018 International Fuel Gas Code, with 2020 Amendments 2018 International Fire Code, as amended by the State Safety Fire Commissioner's Rules and Regulations Chapter 120-3-3 2018 Life Safety Code, as amended by the State Safety Fire Commissioner's Rules and Regulations Chapter 120-3-3 2015 International Energy Conservation Code, with 2020 Georgia Amendments 2020 National Electrical Code 2020 ADA Standards for Accessible Design	BUILDING DESCRIPTION COMPLETE RENOVATION AND MODIFICATION FOR PURPOSES OF CREATING A COUNSELING CENTER SCOPE OF WORK DETAILS THE ONLY SITE WORK INVOLVED IS FOR ADA PARKING AND NEW ACCESS TO BUILDING EXITS	<table> <tr> <th>ROOM NAME</th><th>GROSS ROOM AREA</th><th>NUMBER OF OCCUPANTS</th></tr> <tr> <td>WAITING 123</td><td>281</td><td>12</td></tr> <tr> <td>CHECK-IN 114</td><td>110</td><td>1</td></tr> <tr> <td>CHECK OUT 113</td><td>73</td><td>1</td></tr> <tr> <td>COUNSEL OFFICE 106</td><td>71</td><td>1</td></tr> <tr> <td>COUNSELING 111</td><td>73</td><td>1</td></tr> <tr> <td>COUNSELING 108</td><td>73</td><td>1</td></tr> <tr> <td>COUNSELING 107</td><td>73</td><td>1</td></tr> <tr> <td>COUNSELING 103</td><td>72</td><td>1</td></tr> <tr> <td>COUNSELING 101</td><td>72</td><td>1</td></tr> <tr> <td>COUNSELING 100</td><td>185</td><td>2</td></tr> <tr> <td>COUNSELING 109</td><td>145</td><td>2</td></tr> <tr> <td>COUNSELING 110</td><td>179</td><td>2</td></tr> <tr> <td>CONFERENCE 105</td><td>686</td><td>30</td></tr> <tr> <td></td><td></td><td>TOTAL - 56</td></tr> </table> NFPA 101 - TABLE 7.3.1.2 OCCUPANT LOAD FACTORS	ROOM NAME	GROSS ROOM AREA	NUMBER OF OCCUPANTS	WAITING 123	281	12	CHECK-IN 114	110	1	CHECK OUT 113	73	1	COUNSEL OFFICE 106	71	1	COUNSELING 111	73	1	COUNSELING 108	73	1	COUNSELING 107	73	1	COUNSELING 103	72	1	COUNSELING 101	72	1	COUNSELING 100	185	2	COUNSELING 109	145	2	COUNSELING 110	179	2	CONFERENCE 105	686	30			TOTAL - 56
ROOM NAME	GROSS ROOM AREA	NUMBER OF OCCUPANTS	
WAITING 123	281	12	
CHECK-IN 114	110	1	
CHECK OUT 113	73	1	
COUNSEL OFFICE 106	71	1	
COUNSELING 111	73	1	
COUNSELING 108	73	1	
COUNSELING 107	73	1	
COUNSELING 103	72	1	
COUNSELING 101	72	1	
COUNSELING 100	185	2	
COUNSELING 109	145	2	
COUNSELING 110	179	2	
CONFERENCE 105	686	30	
		TOTAL - 56	
CONSTRUCTION DATA	BUILDING DATA	
Construction Classification : Type V (main building is Type II and take out shoppe is type V) Life Safety Code Occupancy : Assembly IBC Occupancy : A2 Allowable Building Height - Table 503 : 50 feet Allowable Building Area - Table 503 : 2 stories, 12,000 sq. ft. Building Height and Area Modifications Section 504.2 Automatic Sprinkler System Increase Section 506 Building Area Modifications (Equation 5-1) Aa = { At + [At x If] + [At x Is] { 12,000 + [12,000 x .0623] + [12,000 x 2] = 36,747.6 Allowable Area per Story (Equation 5-2) Frontage Increase If = [F/P - 0.25] W990 { 270/840 - 0.25 } 26,7790 = .0623 (Equation 5-3) Weighted Average W = 26.7 { 76 3rd St. x 30 } + { 105 Chry St. x 30 } + { 61 Ave. x 30 } = 26.7 Section 506.3 Automatic Sprinkler System Increase A building, -equipped w/ approved auto. sprinkler system throughout.... (Is =2) for buildings with more than 1 story above grade plane.....	TOTAL SQUARE FOOTAGE 82,000 (4,100 SQ FT PER FLOOR) TOTAL OCCUPANT LOAD OF 97	
	ARCHITECTS CONTACT	
	BRANNEN PARK 478-972-9329 EMAIL: BRANNEN.PARK@PARKHIGGINSDESIGN.COM	
	DEFERRED SUBMITTALS	
	FIRE ALARM SYSTEM REQUIRES SEPERATE PERMIT PRIOR TO INSTALLATION	

THIS DRAWING IS THE PROPERTY OF PARK + HIGGINS DESIGN, LLC. IT IS TO BE USED ONLY FOR THE PROJECT AND SITE SPECIFICALLY IDENTIFIED HEREIN, AND IS NOT TO BE USED ON OTHER PROJECTS OR EXTENSIONS TO THIS PROJECT, OR REPRODUCED IN WHOLE OR IN PART, EXCEPT BY AGREEMENT IN WRITING AND WITH APPROPRIATE COMPENSATION.



08-11-2025

RENOVATIONS AND MODIFICATIONS FOR
CROSSROADS CHRISTIAN COUNSELING
CENTER, INC.
747 NORTH AVENUE
MACON, GEORGIA 31211

REVISION	DATE	DESCRIPTION
1	08-11-2025	REVISION PER EXISTING CONDO

SHEET TITLE
LIFE SAFETY
PLAN AND NOTES
2ND FLOOR


JOB NUMBER
25-CC-01

DATE
08-04-2025

SHEET NUMBER

LSP-02


LIFE SAFETY SYMBOL LEGEND

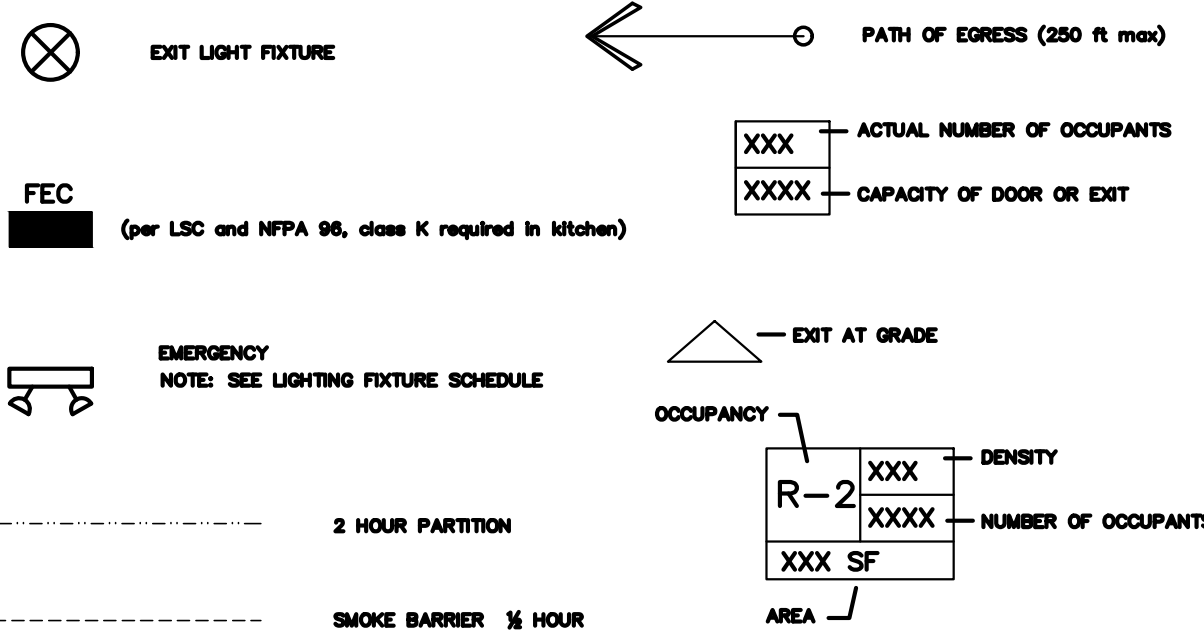

GENERAL LIFE SAFETY NOTES

- CONTRACTOR SHALL PERMANENTLY IDENTIFY ALL RATINGS AT RATED PARTITIONS, SMOKESTOP PARTITIONS, HORIZONTAL EXIT PARTITIONS AND EXIT ENCLOSURES BY EITHER INSTALLING SIGNS OR STENCIL PAINTING IN CONCEALED SPACES. COORDINATE LOCATION AS PER CODE AUTHORITY.
- ALL RATED PARTITIONS TO BE SEALED TO THE UNDERSIDE OF THE ROOF DECK.
- SEE ALL PLANS FOR LOCATION OF RATED WALLS.
- PANIC HARDWARE SHALL BE INSTALLED AT ALL DOOR LOCATIONS SERVING AN OCCUPANT LOAD OF MORE THAN 100 PERSONS (101: 8-2.2.3).
- SEE U.L. DETAILS FOR SPECIFIC RATED PARTITION CONSTRUCTION DETAILS.
- FIRE ALARM SYSTEM SHALL BE PROVIDED THROUGHOUT, REFER TO ELECTRICAL DRAWINGS FOR DETAILED INFORMATION.
- EXIT SIGNAGE SHOWN ON THIS SHEET IS FOR GENERAL LOCATION AND COORDINATION PURPOSES. CENTER SIGNAGE OVER DOORS UNLESS OTHER WISE NOTED.
- SIGNAGE SHALL BE PROVIDED AT THESE LOCATIONS: AREAS OF RESCUE ASSISTANCE, RESTROOMS, MECHANICAL, AND ELECTRICAL ROOMS. COORDINATE WITH ARCHITECT.
- SEPERATE SUBMITTALS FOR THE FIRE ALARM SYSTEM AND/OR SPRINKLER SYSTEM MAYBE REQUIRED BY OFFICIALS.



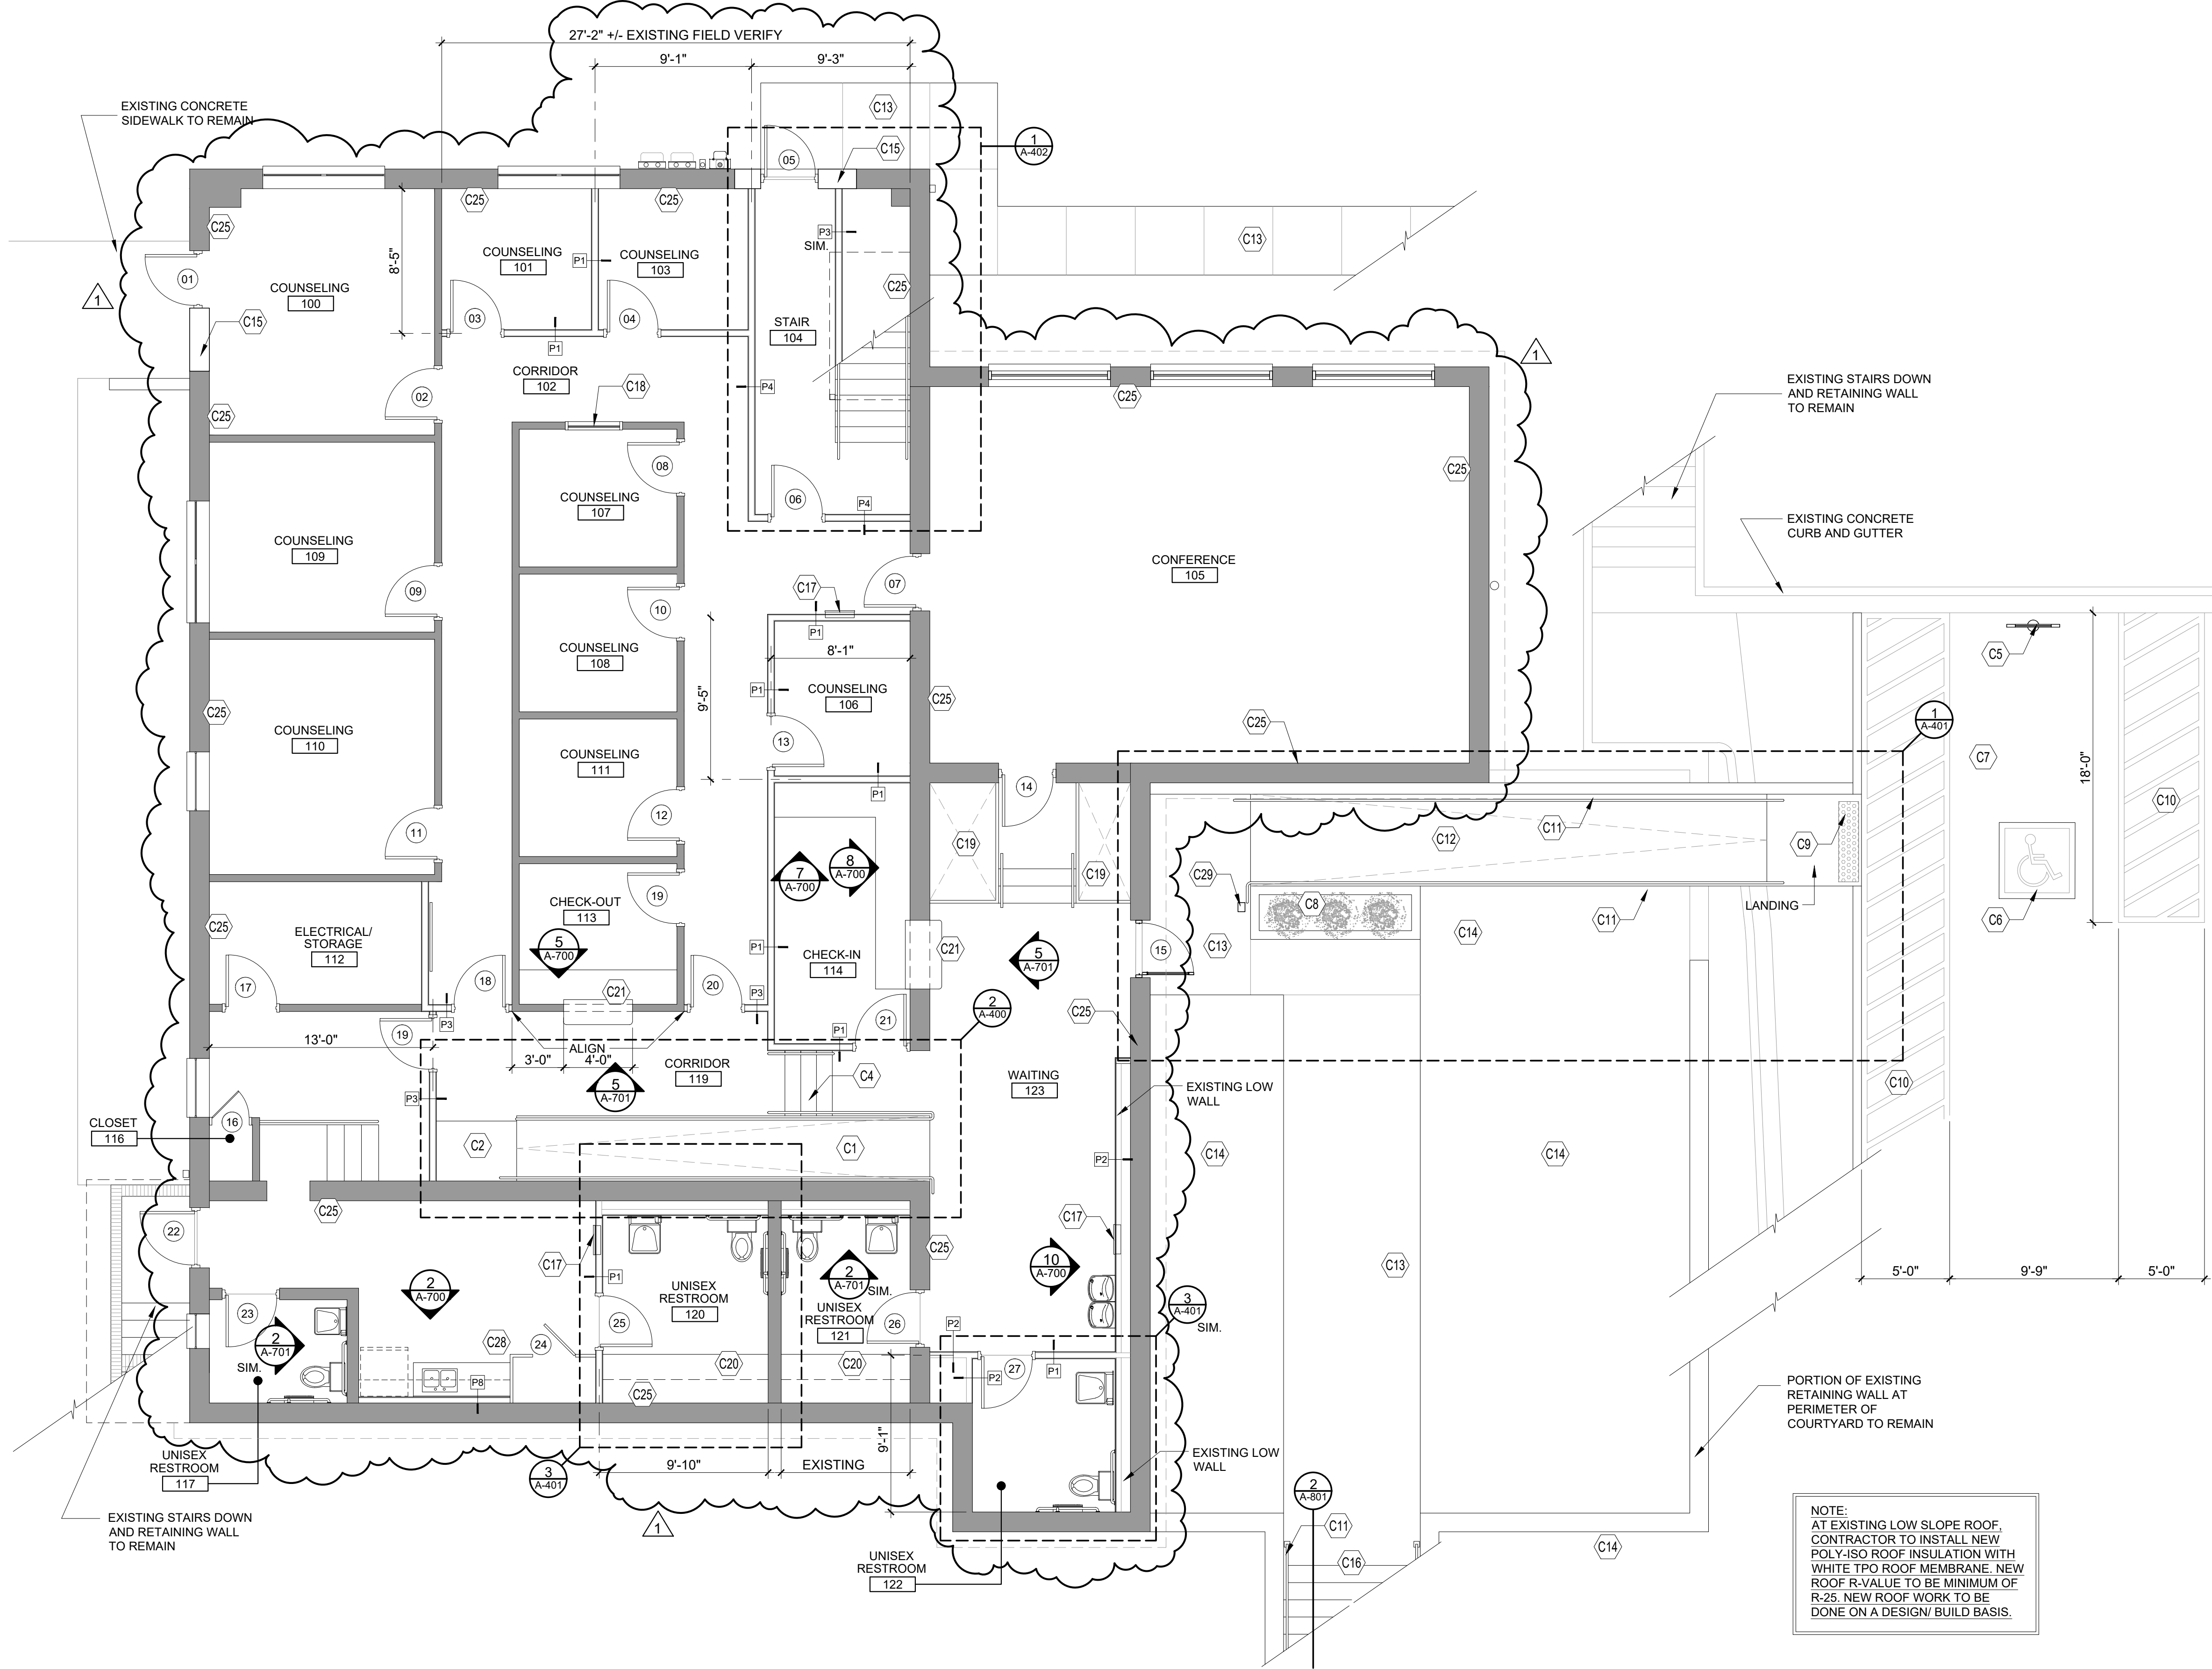

FLOOR PLAN- 1ST FLOOR

SCALE
3/16" = 1'-0"

1

CONSTRUCTION PLAN - GENERAL NOTES


1. ALL LABOR, MATERIALS, FINISH REQUIREMENTS, AND THE FINAL FINISHED PRODUCT AS OUTLINED AND REQUIRED BY THE PLANS, SPECIFICATIONS AND OTHER CONTRACT DOCUMENTS, SHALL CONFORM WITH THE CURRENT STANDARD EDITION OF THE LOCAL BUILDING CODE AND ALL LOCAL CODES AND ORDINANCES.
2. CONTRACTOR WILL SECURE ALL BUILDING PERMITS & INSPECTIONS NECESSARY FOR THE CONSTRUCTION OF THE SPACE.
3. THIS MATERIAL IS COPYRIGHTED BY PARK + HIGGINS DESIGN, LLC. ANY REPRODUCTION, COPYING OR ANY OTHER USE OF THIS MATERIAL WITHOUT THE EXPRESSED WRITTEN CONSENT OF PARK + HIGGINS DESIGN, LLC. IS PROHIBITED.
4. MAINTENANCE EXCLUSION: THESE DRAWINGS WERE PREPARED FOR PURPOSES OF CONSTRUCTION ONLY. THESE DRAWINGS ARE NOT TO BE USED FOR MAINTENANCE PURPOSES AS ACTUAL CONDITIONS MAY VARY FROM THOSE SHOWN ON THE DRAWINGS DUE TO CHANGE ORDERS, ALTERATIONS BY OTHERS, FIELD CONDITIONS, ETC.
5. DRAWINGS ARE NOT TO BE SCALED FOR INFORMATION.
6. DISCREPANCIES BETWEEN ARCHITECTURAL AND ENGINEERING DOCUMENTS ARE TO BE BROUGHT TO THE ATTENTION OF THE ARCHITECT IMMEDIATELY UPON DISCOVERY.
7. ALL WORK AND FINISHED EQUIPMENT SHALL BE COMPLETE IN EVERY RESPECT SATISFACTORY TO THE OWNER & ARCHITECT.
8. ALL DIMENSIONS ARE TAKEN FROM FACE OF EXISTING WALL TO CENTER LINE OF NEW STUD.

CONSTRUCTION PLAN LEGEND

	NEW WALL PARTITION- REFER TO PARTITION SCHEDULE		CONSTRUCTION NOTE
	EXISTING CONSTRUCTION TO REMAIN		DETAIL NUMBER
	INDICATES NEW PARTITION TYPE - REFER TO PARTITION SCHEDULE ON SHEET A-600		DETAIL INDICATOR
	INDICATES DOOR OPENING REFER TO SCHEDULE ON SHEET A-600		SHEET NUMBER
	INDICATES WINDOW OPENING REFER TO WINDOW SCHEDULE ON SHEET A-600		

CONSTRUCTION PLAN - KEYED NOTES

C1	NEW ADA RAMP AT INTERIOR. MAXIMUM RAMP SLOPE TO BE 1:12. REFER TO DETAILS 11 AND 12 ON SHEET A-800.
C2	MINIMUM LENGTH OF LANDING MUST EQUAL TO OR GREATER THAN WIDTH. CONTRYR TO VERIFY IN FIELD BASED ON RAMP LENGTH AND NOTIFY ARCHITECT OF ANY DISCREPANCIES.
C3	NEW JANITOR SINK. REFER TO PLUMBING DRAWINGS.
C4	NEW WOOD STAIRS AND HANDRAILS. REFER TO DETAIL.
C5	NEW ADA PARKING SIGN- REFER TO DETAIL ON SHEET A-800.
C6	NEW ADA PARKING SYMBOL- REFER TO DETAIL ON SHEET A-800.
C7	NEW 9'-0" X 18'-0" ADA PARKING SPACE AND VAN AISLE. CONTRACTOR TO VERIFY EXISTING SLOPE, AT ASPHALT AND CONFIRM MAXIMUM SLOPES IN ANY DIRECTION ARE 2% IN ANY DIRECTION. CONTRACTOR TO NOTIFY ARCHITECT IMMEDIATELY IF SLOPES EXCEED THE 2% MAXIMUM. STRIPING TO BE BLUE (SHADE 15180 OF FE. STD. 595A) 6" OR PER REQUIREMENTS OF LOCAL JURISDICTION.
C8	NEW 6" CURB WITH LANDSCAPE BED. NOTE: CONTRACTOR TO DETERMINE LANDSCAPE ALLOWANCE.
C9	INSTALL 18" LONG X WIDTH OF RAMP TRUNCATED DOME MAT. MAT COLOR TO BE SAFETY YELLOW.
C10	6" WHITE CHEVRONS, 45 DEGREES AT 36" O.C. PAINT TO COMPLY WITH GEORGIA DEPARTMENT OF TRANSPORTATION STANDARDS.
C11	NEW 1 1/2" DIAMETER HANDRAIL AT NEW RAMP. REFER TO DETAIL ON SHEET A-800.
C12	NEW CONCRETE ADA RAMP WITH MINIMUM SLOPE OF 1:12 WITH 2% MAXIMUM CROSS SLOPE. EXACT RAMP LENGTHS TO BE BASED ON NEW AND EXISTING GRADES. REFER TO DETAILS ON SHEET A-800.
C13	NEW 4" THICK 3000 PSI CONCRETE SIDEWALK AND PATIO WITH BROOM FINISH. SAW CUT CONTROL JOINTS EVERY 48"
C14	NEW GRASS SOD AND/ OR LANDSCAPING IN EXISTING COURTYARD AREA TO BE DECIDED BY OWNER AND COVERED WITH LANDSCAPE ALLOWANCE.
C15	INFILL EXISTING EXTERIOR WALL WITH NEW CONSTRUCTION TO MATCH EXISTING AFTER RELOCATING DOOR.
C16	NEW CONCRETE STAIRS TO BE RE-POURED. ALL TREADS AND RISERS TO BE EQUAL IN WIDTH AND HEIGHT- REFER TO DETAIL ON SHEET A-801.
C17	INSTALL NEW 20LB ABC FIRE EXTINGUISHER AND CABINET. REFER TO INTERIOR ELEVATION.
C18	EXISTING INTERIOR WINDOW TO REMAIN
C19	CONTRACTOR TO COORDINATE WITH OWNER THE USE OF THIS SPACE FOR STORAGE IF SPACE ISN'T NEEDED FOR MECHANICAL CHASE OR EQUIPMENT.
C20	CONTRACTOR TO COORDINATE IN FIELD THE REMOVAL OF EXISTING MATERIAL DOWN TO STORAGE SHELF AND EXPOSED BRICK. REWORK AS REQUIRED TO PROVIDE NEW STORAGE. EXISTING BRICK TO BE PAINTED WALL COLOR.
C21	NEW LAMINATE COUNTER AT CHECK-IN AND CHECK-OUT WINDOWS. REFER TO DETAIL.
C22	TRIAGE AREA. CONTRACTOR TO VERIFY ALL REQUIREMENTS WITH OWNER.
C23	WALL MOUNTED TV MONITOR. PROVIDE WOOD BLOCKING IN WALL AS REQUIRED. COORDINATE EXACT PLACEMENT WITH OWNER.
C24	NEW FRAMED PASS-THRU WINDOW. CONTRACTOR TO VERIFY THE EXACT SIZE AND LOCATION OF THIS ITEM WITH OWNER.
C25	PREPARE EXISTING INTERIOR BRICK FOR NEW PAINT.
C26	DASHED LINE INDICATES EXISTING FLOOR OPENING WHERE SPIRAL STAIR WAS REMOVED. THIS AREA TO BE INFILLED WITH NEW CONSTRUCTION TO MATCH EXISTING. REFER TO DETAIL(S) ON SHEET A-800.
C27	INSTALL NEW WALL MOUNTED LADDER TO EXISTING MASONRY WALL. EXACT LOCATION TO BE DETERMINED IN FIELD BASED ON EXISTING ROOF CONDITIONS
C28	CONTRACTOR TO ASSESS EXISTING STORAGE CABINETS AND SALVAGE AS MUCH AS POSSIBLE BASED ON NEW MILLWORK.
C29	NEW ADA PUSH BUTTON FOR DOOR OPENER. WALL MOUNTED AND PEDESTAL AT EXTERIOR AS REQUIRED.

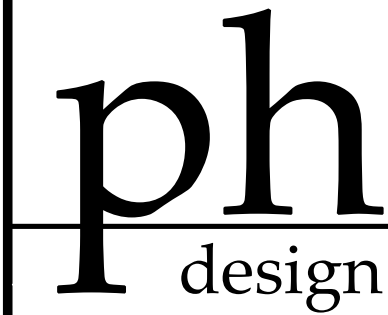

PARK + HIGGINS DESIGN, LLC
4545 FORSYTH ROAD, MACON, GEORGIA 31210
brannen-park@parkhigginsdesign.com
478.972.9329
david.higgins@parkhigginsdesign.com
205.612.9110

THIS DRAWING IS THE PROPERTY OF PARK + HIGGINS DESIGN, LLC. IT IS TO BE USED ONLY FOR THE PROJECT AND SITE SPECIFICALLY IDENTIFIED HEREIN, AND IS NOT TO BE USED ON OTHER PROJECTS OR EXTENSIONS TO THIS PROJECT, OR REPRODUCED IN WHOLE OR IN PART, EXCEPT BY AGREEMENT IN WRITING AND WITH APPROPRIATE COMPENSATION.



08-11-2025

RENOVATIONS AND MODIFICATIONS FOR
CROSSROADS CHRISTIAN COUNSELING
CENTER, INC.
717 NORTH AVENUE
MACON, GEORGIA 31211

REVISION	DATE	DESCRIPTION
1	08-11-2025	REVISION PER EXISTING COND.


SHEET TITLE
FLOOR PLAN
LEGEND AND NOTES
1ST FLOOR

JOB NUMBER
25-CC-01

DATE
08-04-2025

SHEET NUMBER

A-110

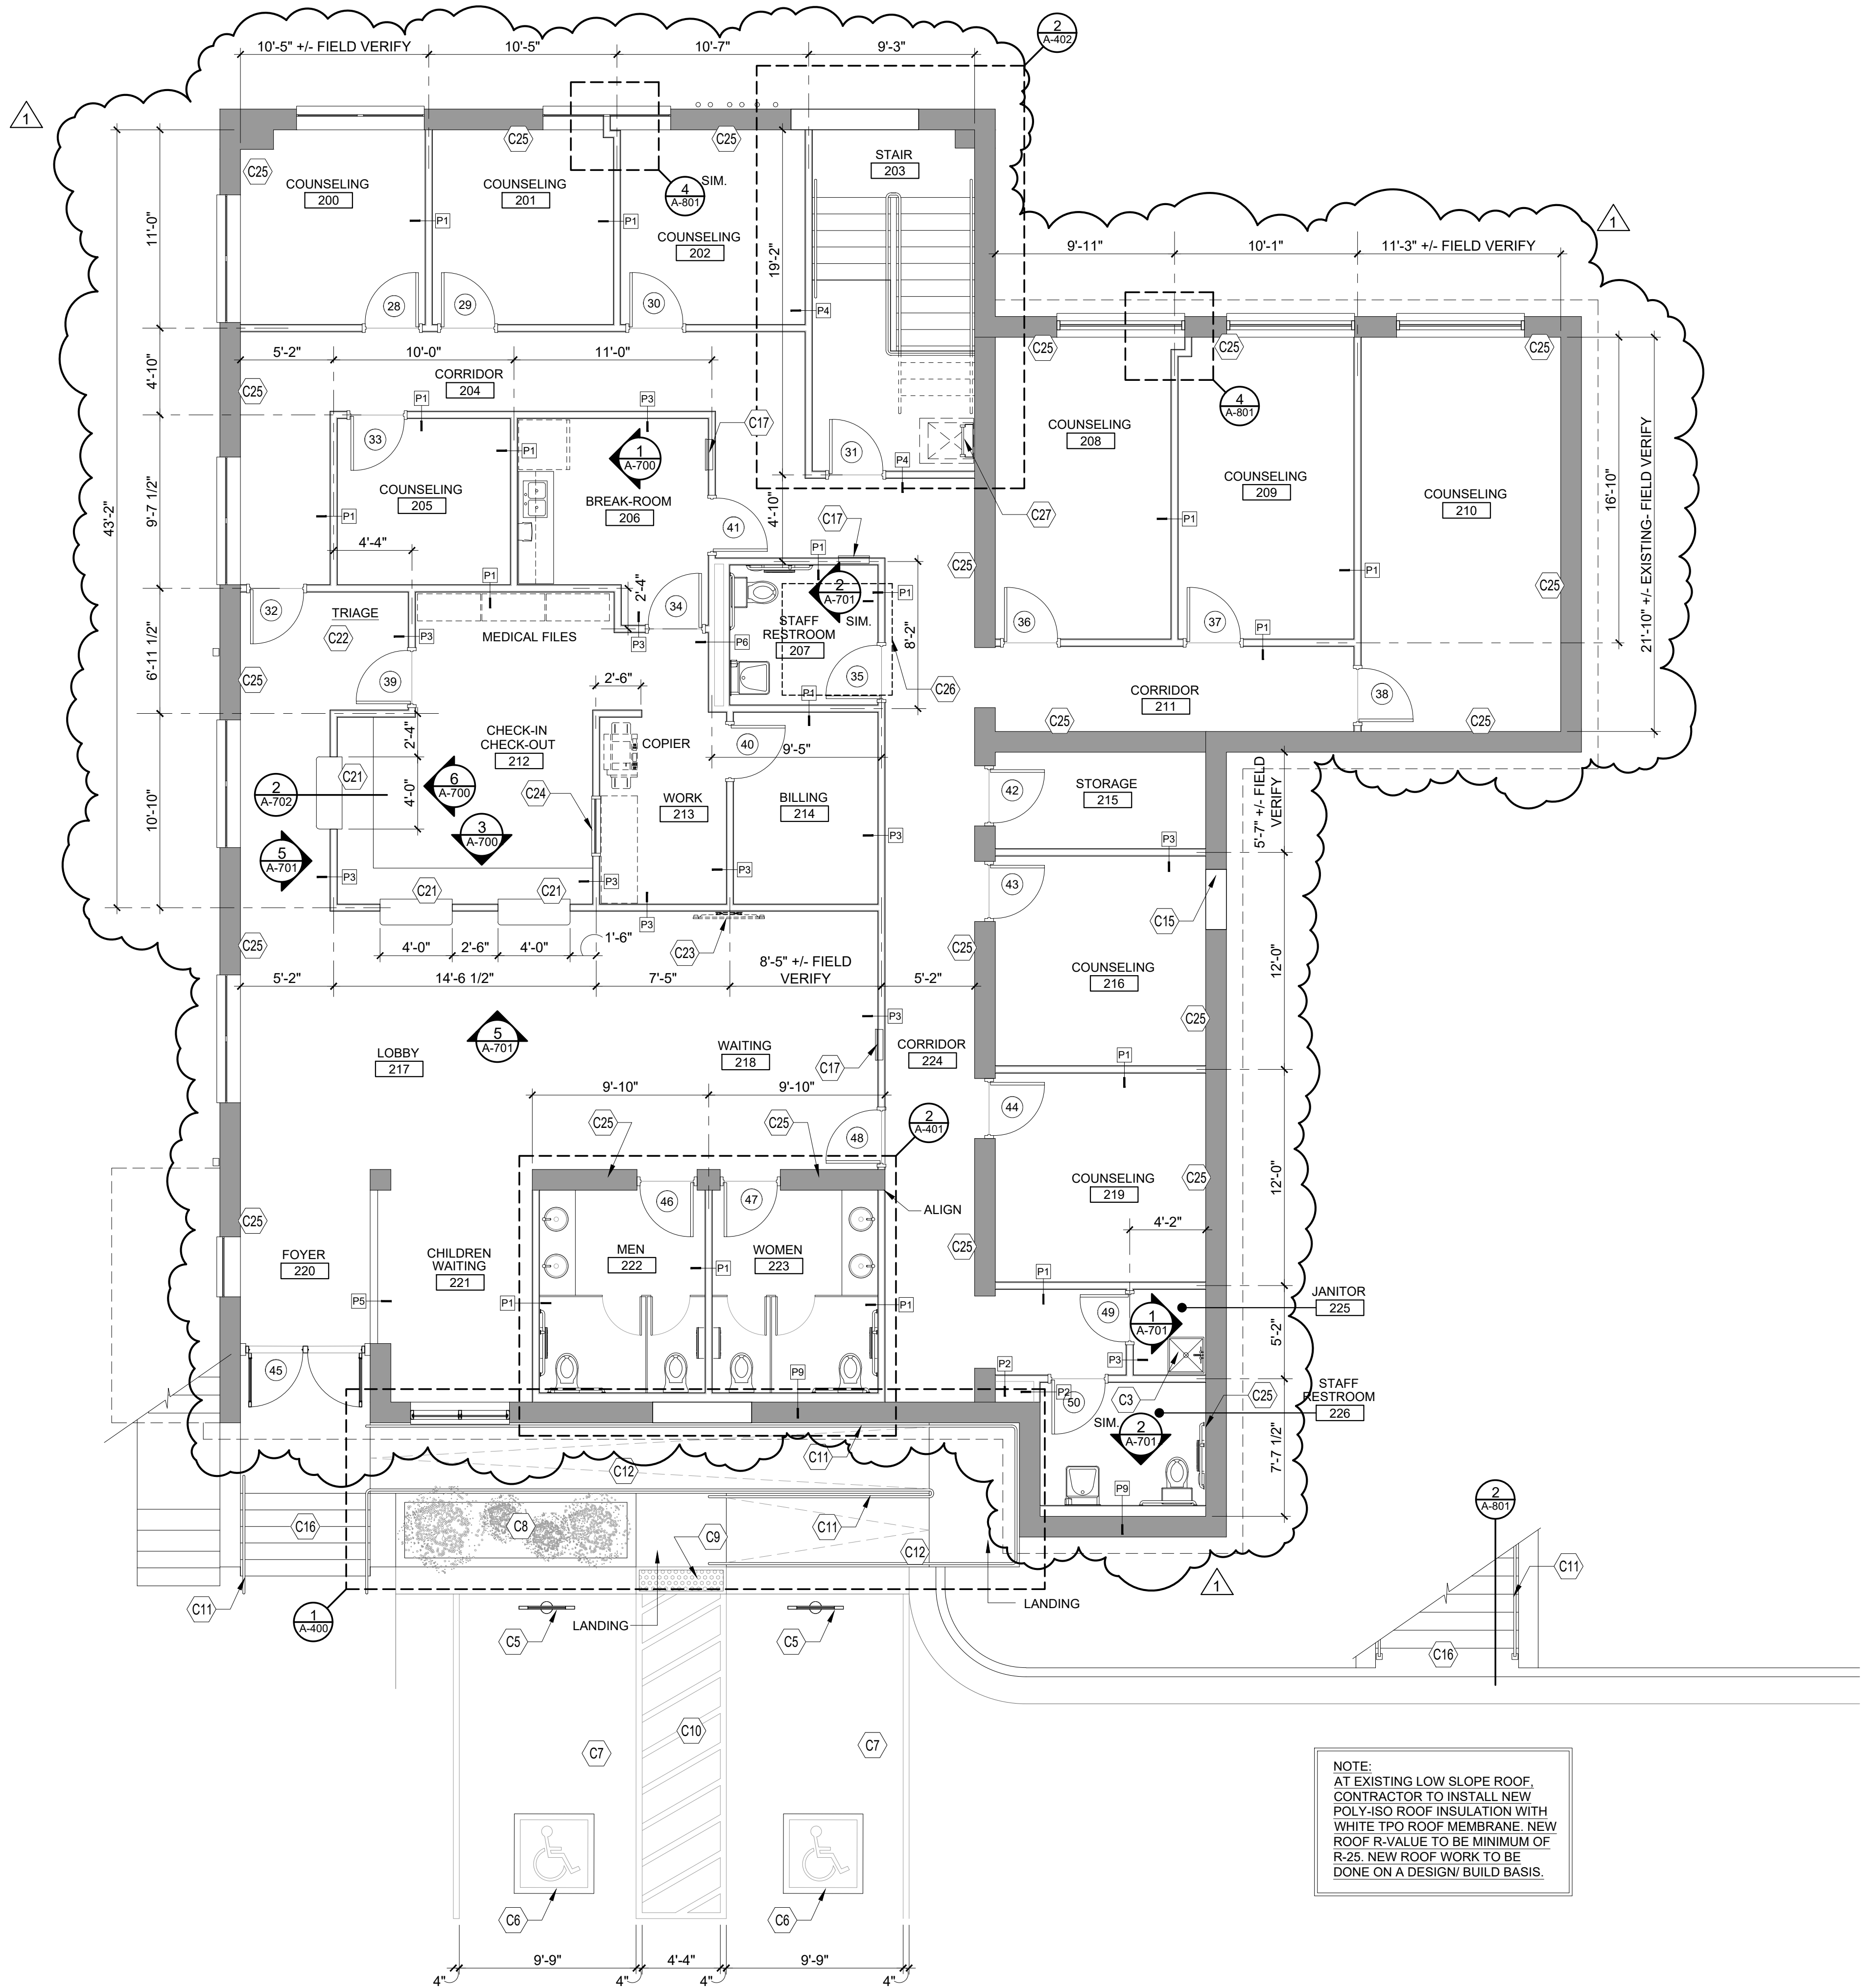

FLOOR PLAN- 2ND FLOOR

SCALE
3/16" = 1'-0"

CONSTRUCTION PLAN - GENERAL NOTES


- ALL LABOR, MATERIALS, FINISH REQUIREMENTS, AND THE FINAL FINISHED PRODUCT AS OUTLINED AND REQUIRED BY THE PLANS, SPECIFICATIONS AND OTHER CONTRACT DOCUMENTS, SHALL CONFORM WITH THE CURRENT STANDARD EDITION OF THE LOCAL BUILDING CODE AND ALL LOCAL CODES AND ORDINANCES.
- CONTRACTOR WILL SECURE ALL BUILDING PERMITS & INSPECTIONS NECESSARY FOR THE CONSTRUCTION OF THE SPACE.
- THIS MATERIAL IS COPYRIGHTED BY PARK + HIGGINS DESIGN, LLC. ANY REPRODUCTION, COPYING OR ANY OTHER USE OF THIS MATERIAL WITHOUT THE EXPRESSED WRITTEN CONSENT OF PARK + HIGGINS DESIGN, LLC, IS PROHIBITED.
- MAINTENANCE EXCLUSION: THESE DRAWINGS WERE PREPARED FOR PURPOSES OF CONSTRUCTION ONLY. THESE DRAWINGS ARE NOT TO BE USED FOR MAINTENANCE PURPOSES AS ACTUAL CONDITIONS MAY VARY FROM THOSE SHOWN ON THE DRAWINGS DUE TO CHANGE ORDERS, ALTERATIONS BY OTHERS, FIELD CONDITIONS, ETC.
- DRAWINGS ARE NOT TO BE SCALED FOR INFORMATION.
- DISCREPANCIES BETWEEN ARCHITECTURAL AND ENGINEERING DOCUMENTS ARE TO BE BROUGHT TO THE ATTENTION OF THE ARCHITECT IMMEDIATELY UPON DISCOVERY.
- ALL WORK AND FINISHED EQUIPMENT SHALL BE COMPLETE IN EVERY RESPECT SATISFACTORY TO THE OWNER & ARCHITECT.
- ALL DIMENSIONS ARE TAKEN FROM FACE OF EXISTING WALL TO CENTER LINE OF NEW STUD.

CONSTRUCTION PLAN LEGEND

- NEW WALL PARTITION- REFER TO PARTITION SCHEDULE
- EXISTING CONSTRUCTION TO REMAIN
- INDICATES NEW PARTITION TYPE - REFER TO PARTITION SCHEDULE ON SHEET A-600
- INDICATES DOOR OPENING REFER TO SCHEDULE ON SHEET A-600
- CONSTRUCTION NOTE
- DETAIL NUMBER
- SHEET NUMBER
- INDICATES WINDOW OPENING REFER TO WINDOW SCHEDULE ON SHEET A-600


CONSTRUCTION PLAN - KEYED NOTES

- | | |
|-----|---|
| C1 | NEW ADA RAMP AT INTERIOR. MAXIMUM RAMP SLOPE TO BE 1:12. REFER TO DETAILS 11 AND 12 ON SHEET A-800. |
| C2 | MINIMUM LENGTH OF LANDING MUST EQUAL TO OR GREATER THAN WIDH. CONTRYR TO VERIFY IN FIELD BASED ON RAMP LENGTH AND NOTIFY ARCHITECT OF ANY DISCREPANCIES. |
| C3 | NEW JANITOR SINK. REFER TO PLUMBING DRAWINGS. |
| C4 | NEW WOOD STAIRS AND HANDRAILS. REFER TO DETAIL. |
| C5 | NEW ADA PARKING SIGN- REFER TO DETAIL ON SHEET A-800. |
| C6 | NEW ADA PARKING SYMBOL- REFER TO DETAIL ON SHEET A-800. |
| C7 | NEW 9'-0" X 18'-0" ADA PARKING SPACE AND VAN AISLE. CONTRACTOR TO VERIFY EXISTING SLOPE AT ASPHALT AND CONFIRM. MAXIMUM SLOPES IN ANY DIRECTION ARE 2% IN ANY DIRECTION. CONTRACTOR TO NOTIFY ARCHITECT IMMEDIATELY IF SLOPES EXCEED THE 2% MAXIMUM. STRIPING TO BE BLUE (SHADE 15180 OF FE. STD. 595A) 6" OR PER REQUIREMENTS OF LOCAL JURISDICTION. |
| C8 | NEW 6" CURB WITH LANDSCAPE BED. NOTE: CONTRACTOR TO DETERMINE LANDSCAPE ALLOWANCE. |
| C9 | INSTALL 18" LONG X WIDTH OF RAMP TRUNCATED DOME MAT. MAT COLOR TO BE SAFETY YELLOW. |
| C10 | 6" WHITE CHEVRONS, 45 DEGREES AT 36" O.C. PAINT TO COMPLY WITH GEORGIA DEPARTMENT OF TRANSPORTATION STANDARDS. |
| C11 | NEW 1 1/2" DIAMETER HANDRAIL AT NEW RAMP. REFER TO DETAIL ON SHEET A-800. |
| C12 | NEW CONCRETE ADA RAMP WITH MINIMUM SLOPE OF 1:12 WITH 2% MAXIMUM CROSS SLOPE. EXACT RAMP LENGTHS TO BE BASED ON NEW AND EXISTING GRADES. REFER TO DETAILS ON SHEET A-800. |
| C13 | NEW 4" THICK 3000 PSI CONCRETE SIDEWALK AND PATIO WITH BROOM FINISH. SAW CUT CONTROL JOINTS EVERY 48" |
| C14 | NEW GRASS SOD AND/ OR LANDSCAPING IN EXISTING COURTYARD AREA TO BE DECIDED BY OWNER AND COVERED WITH LANDSCAPE ALLOWANCE. |
| C15 | INFILL EXISTING EXTERIOR WALL WITH NEW CONSTRUCTION TO MATCH EXISTING AFTER RELOCATING DOOR. |
| C16 | NEW CONCRETE STAIRS TO BE RE-POURED. ALL TREADS AND RISERS TO BE EQUAL IN WIDTH AND HEIGHT- REFER TO DETAIL ON SHEET A-801. |
| C17 | INSTALL NEW 20LB ABC FIRE EXTINGUISHER AND CABINET. REFER TO INTERIOR ELEVATION. |
| C18 | EXISTING INTERIOR WINDOW TO REMAIN |
| C19 | CONTRACTOR TO COORDINATE WITH OWNER THE USE OF THIS SPACE FOR STORAGE IF SPACE ISN'T NEEDED FOR MECHANICAL CHASE OR EQUIPMENT. |
| C20 | CONTRACTOR TO COORDINATE IN FIELD THE REMOVAL OF EXISTING MATERIAL DOWN TO STORAGE SHELF AND EXPOSED BRICK. REWORK AS REQUIRED TO PROVIDE NEW STORAGE. EXISTING BRICK TO BE PAINTED WALL COLOR. |
| C21 | NEW LAMINATE COUNTER AT CHECK-IN AND CHECK-OUT WINDOWS. REFER TO DETAIL. |
| C22 | TRIAGE AREA. CONTRACTOR TO VERIFY ALL REQUIREMENTS WITH OWNER. |
| C23 | WALL MOUNTED TV MONITOR. PROVIDE WOOD BLOCKING IN WALL AS REQUIRED. COORDINATE EXACT PLACEMENT WITH OWNER. |
| C24 | NEW FRAMED PASS-THRU WINDOW. CONTRACTOR TO VERIFY THE EXACT SIZE AND LOCATION OF THIS ITEM WITH OWNER. |
| C25 | PREPARE EXISTING INTERIOR BRICK FOR NEW PAINT. |
| C26 | DASHED LINE INDICATES EXISTING FLOOR OPENING WHERE SPIRAL STAIR WAS REMOVED. THIS AREA TO BE INFILLED WITH NEW CONSTRUCTION TO MATCH EXISTING. REFER TO DETAIL(S) ON SHEET A-800. |
| C27 | INSTALL NEW WALL MOUNTED LADDER TO EXISTING MASONRY WALL. EXACT LOCATION TO BE DETERMINED IN FIELD BASED ON EXISTING ROOF CONDITIONS |
| C28 | CONTRACTOR TO ASSESS EXISTING STORAGE CABINETS AND SALVAGE AS MUCH AS POSSIBLE BASED ON NEW MILLWORK. |
| C29 | NEW ADA PUSH BUTTON FOR DOOR OPENER. WALL MOUNTED AND PEDESTAL AT EXTERIOR AS REQUIRED. |

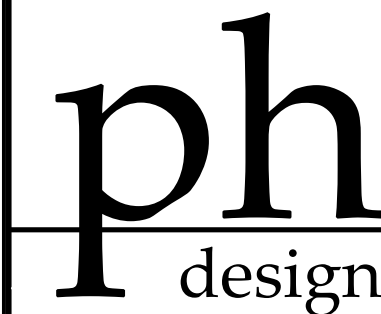

PARK + HIGGINS DESIGN, LLC
4545 FORSYTH ROAD, MACON, GEORGIA 31210
branner.park@parkhigginsdesign.com
478.972.9329
david.higgins@parkhigginsdesign.com
205.612.9110

THIS DRAWING IS THE PROPERTY OF PARK + HIGGINS DESIGN, LLC. IT IS TO BE USED ONLY FOR THE PROJECT AND SITE SPECIFICALLY IDENTIFIED HEREIN, AND IS NOT TO BE USED ON OTHER PROJECTS OR EXTENSIONS TO THIS PROJECT, OR REPRODUCED IN WHOLE OR IN PART, EXCEPT BY AGREEMENT IN WRITING AND WITH APPROPRIATE COMPENSATION.

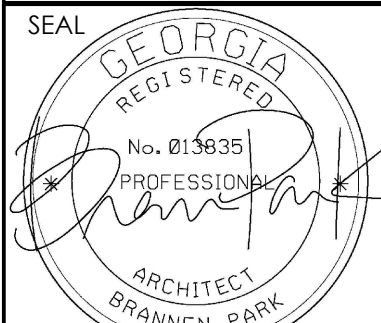

08-11-2025

RENOVATIONS AND MODIFICATIONS FOR
CROSSROADS CHRISTIAN COUNSELING
CENTER, INC.
717 NORTH AVENUE
MACON, GEORGIA 31211

REVISION DATE DESCRIPTION
1 08-14-2025 REVISION PER EXISTING CONDO


SHEET TITLE
FLOOR PLAN
LEGEND AND NOTES
2ND FLOOR

JOB NUMBER
25-CC-01

DATE
08-04-2025

SHEET NUMBER

A-111

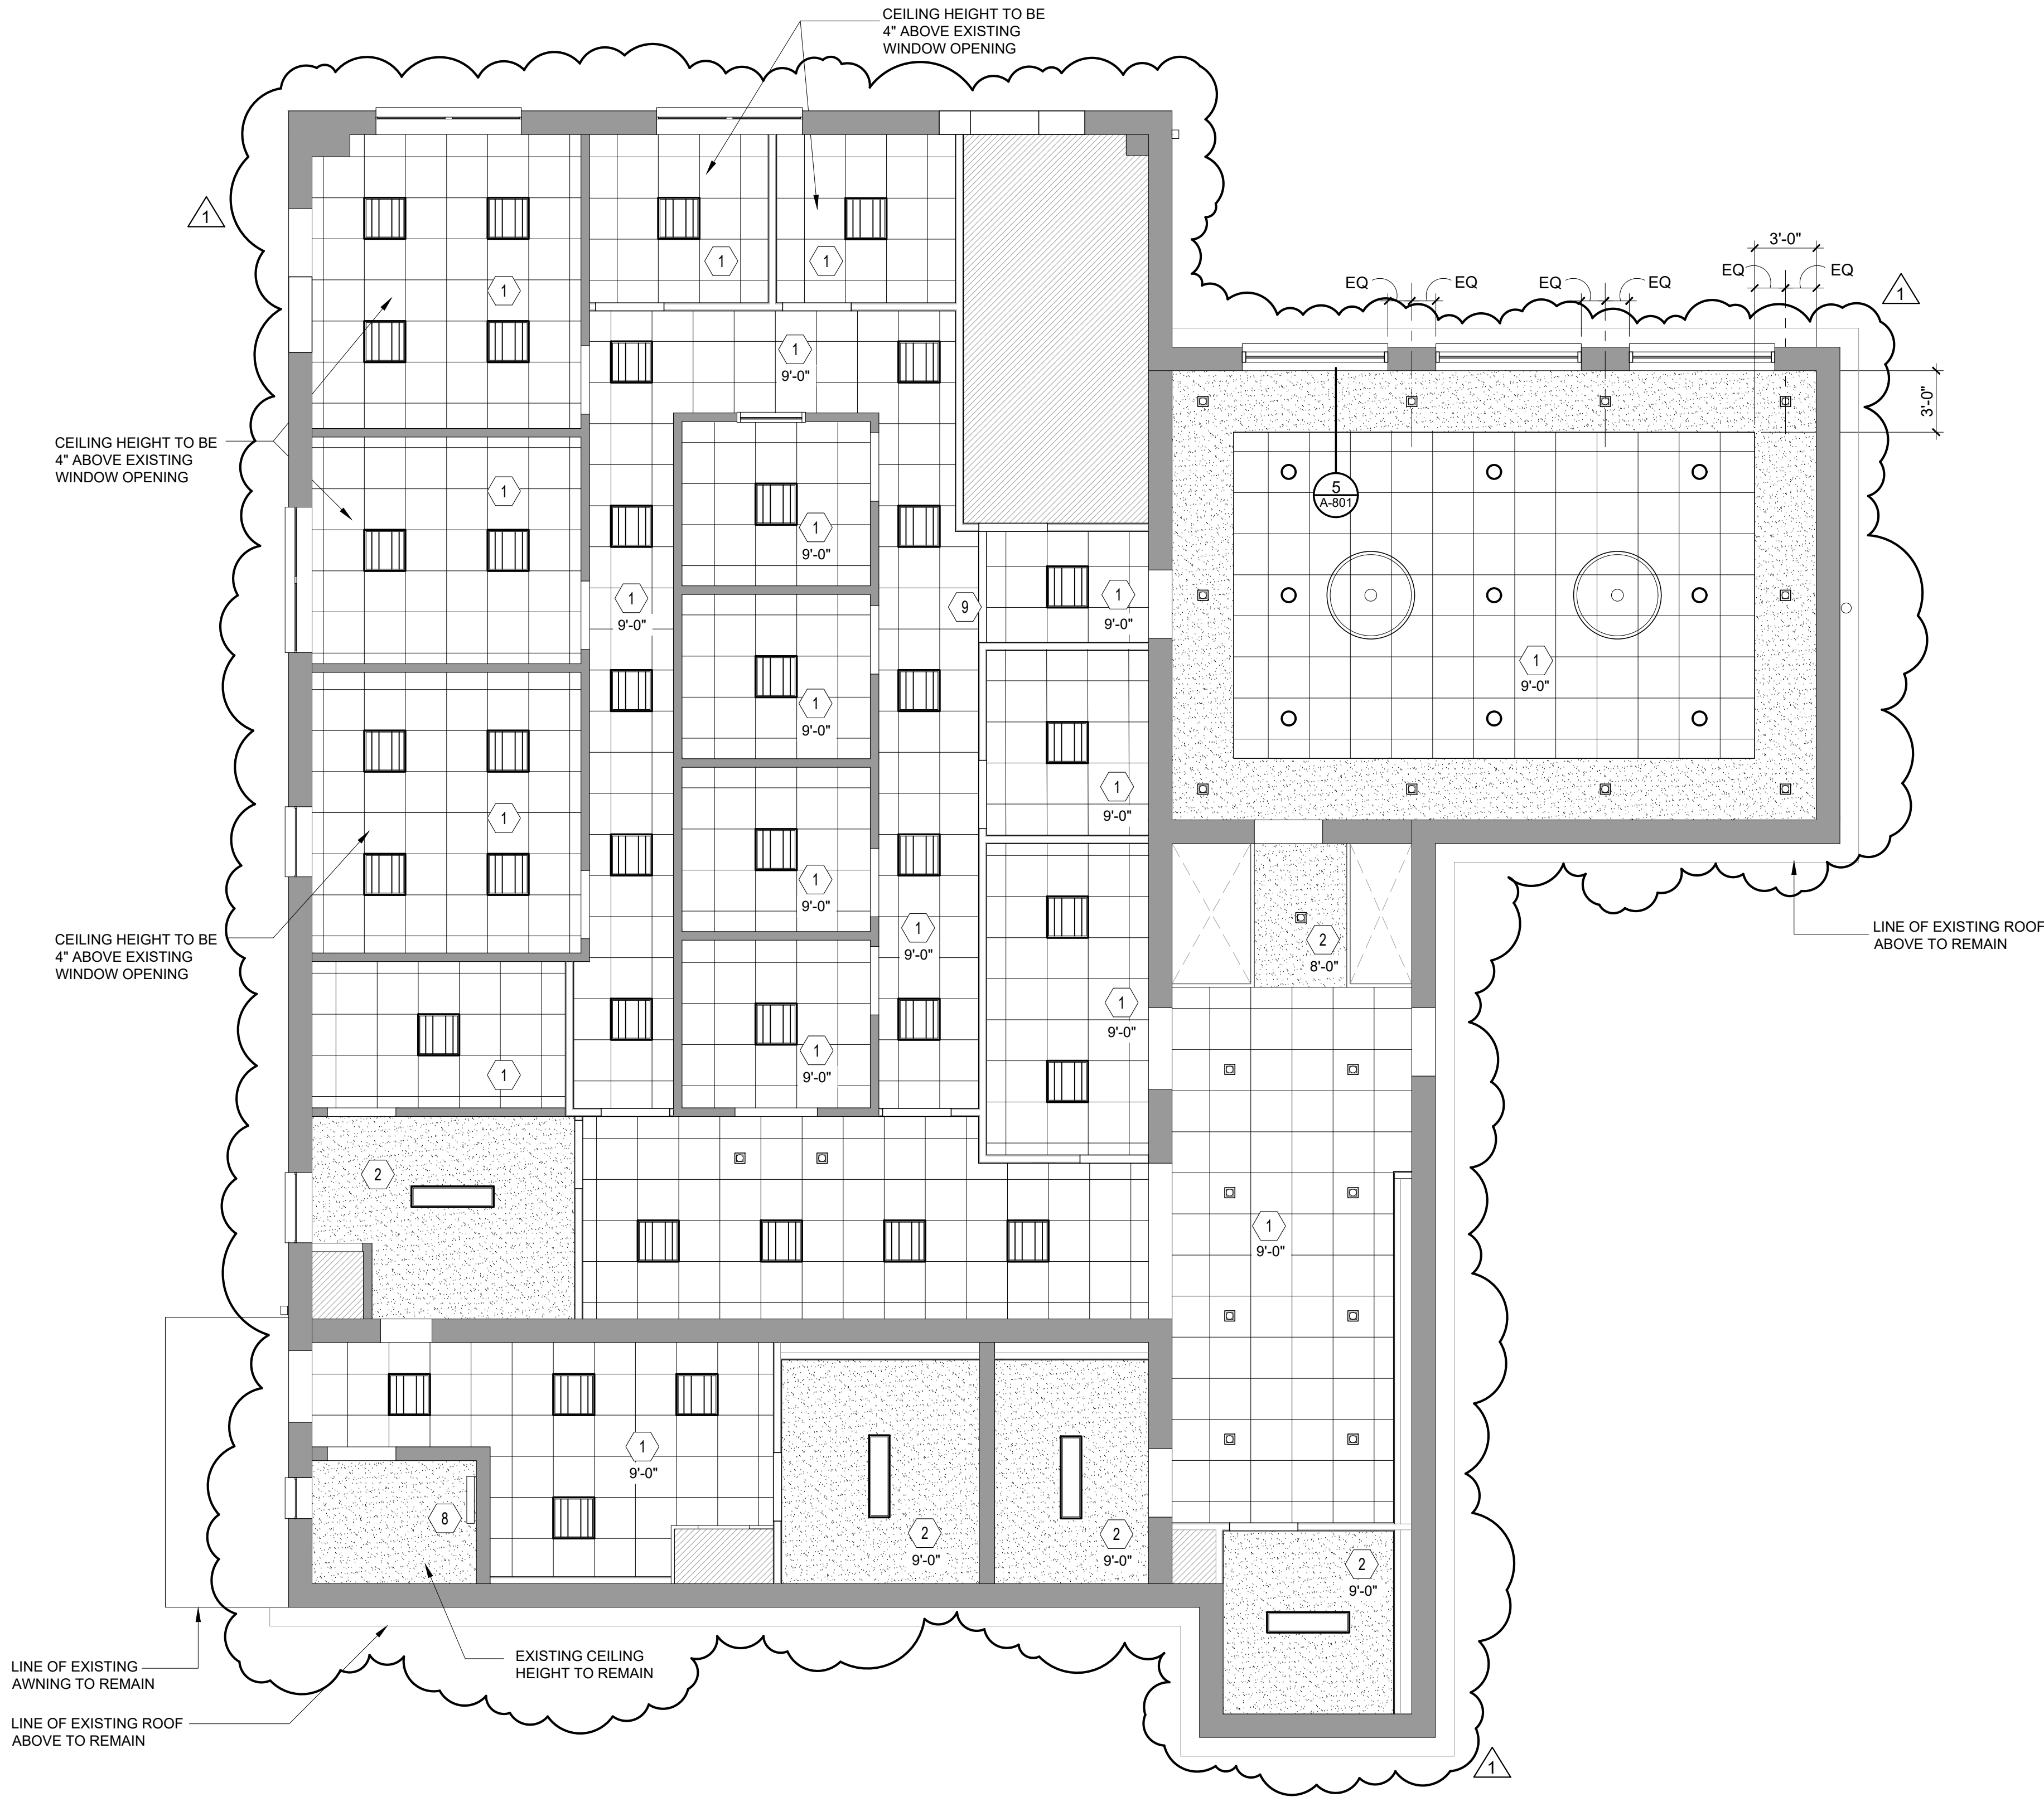

CEILING PLAN- GENERAL NOTES

1. REFLECTED CEILING PLAN IS SHOWN FOR GENERAL LAYOUT PURPOSES ONLY. REFER TO MECHANICAL, PLUMBING, FIRE PROTECTION AND ELECTRICAL DRAWINGS FOR ALL FIXTURES, DIFFUSERS, SPRINKLER HEADS, AND MECHANICAL DEVICES REQUIREMENTS.
2. ALL GYPSUM BOARD CEILINGS ARE TO BE PAINTED CEILING WHITE UNLESS NOTED OTHERWISE.
3. CONTRACTOR TO INSTALL HVAC DUCTWORK AS HIGH AS POSSIBLE AND COORDINATE LIGHT FIXTURE LOCATIONS IN ORDER TO MAINTAIN DESIGN AT CEILING HEIGHTS.
4. IN EXPOSED CEILING AREAS AT MAIN DINING ROOM, CONTRACTOR TO PAINT ALL EXPOSED DUCTWORK, CONDUIT AND LIGHT FIXTURE SUPPORT SYSTEMS FLAT BLACK UNLESS NOTED OTHERWISE.
5. THE SUPPORT MEANS REQUIRED FOR MOUNTING AND INSTALLATION OF LIGHT FIXTURES AND DUCTWORK SHALL BE SUPPLIED BY THE ELECTRICAL AND MECHANICAL CONTRACTOR. THE SUPPORT MEANS SHALL BE ATTACHED TO THE STRUCTURE ABOVE. THE CEILING SYSTEM SHALL NOT BE A MEANS OF SUPPORT.
6. SUPPLY, INSTALL AND CONNECT ALL EMERGENCY LIGHTING AS PER ALL APPLICABLE CODES AND ORDINANCES, REFER TO ELECTRICAL DRAWINGS FOR SPECIFICATIONS.
7. CEILING PLAN SHOWS LIGHT FIXTURE TYPE AND LOCATIONS. REFER TO ELECTRICAL DRAWINGS FOR FULL SPECIFICATION AND REQUIREMENTS FOR EACH FIXTURE.
8. FOR CLARITY, MECHANICAL DUCTWORK, DIFFUSERS, RETURN GRILLS AND CONDUIT RUNS ARE NOT SHOWN. REFER TO MECHANICAL AND ELECTRICAL DRAWINGS.

CEILING PLAN LEGEND

	EXISTING CONSTRUCTION TO REMAIN	9'-0"	INDICATES CEILING HEIGHT.
	NEW PAINTED GYPSUM BOARD		EMERGENCY EXIT SIGN LOCATION- REFER TO ELECTRICAL DRAWINGS
	NO CEILING REQUIRED AT THIS AREA		NEW RECESSED LIGHT FIXTURE "B" REFER TO ELECTRICAL
	NEW 2'-0" X 2'-0" LAY-IN CEILING TILE AND GRID SYSTEM. REFER TO PLAN FOR AREAS TO RECEIVE MOISTURE RESISTANT CEILING TILES		NEW RECESSED LIGHT FIXTURE "C" REFER TO ELECTRICAL
	NEW 2'-0" X 2'-0" LIGHT FIXTURE "A" REFER TO ELECTRICAL		NEW PENDANT LIGHT FIXTURE "D" REFER TO ELECTRICAL
	NEW 12" X 4'-0" SURFACE MOUNTED FIXTURE- REFER TO ELECTRICAL		NEW PENDANT LIGHT FIXTURE "E" REFER TO ELECTRICAL
	NEW 4'-6" X 4'-0" RECESSED LIGHT FIXTURE- REFER TO ELECTRICAL		NEW PENDANT LIGHT FIXTURE "F" REFER TO ELECTRICAL
	CEILING NOTE		NEW LIGHT FIXTURE TO BE MOUNTED AT LOW WALL AT BOOTH. LIGHT FIXTURE "G". REFER TO ELECTRICAL

CEILING PLAN- LEGEND

1	NEW 2'-0" X 2'-0" LAY-IN CEILING TILE AND GRID
2	PAINTED 5/8" GYPSUM BOARD CEILING ON FURRING SYSTEM. USE MOISTURE RESISTANT GYPSUM BOARD IN RESTROOMS.
3	6'-0" DIAMETER CEILING CLOUD- ARMSTRONG FORMATIONS CURVED CLOUD KIT WITH 6" AXIOM VECTOR TRIM. COLOR: WHITE
4	8'-0" DIAMETER CEILING CLOUD- ARMSTRONG FORMATIONS CURVED CLOUD KIT WITH 6" AXIOM VECTOR TRIM. COLOR: WHITE
5	10'-0" DIAMETER CEILING CLOUD- ARMSTRONG FORMATIONS CURVED CLOUD KIT WITH 6" AXIOM VECTOR TRIM. COLOR: WHITE
6	EXISTING EXPOSED STRUCTURE ABOVE TO BE PAINTED BLACK. ALL EXPOSED CONDUITS, DUCTWORK ETC. TO BE PAINTED BLACK.
7	NEW ROOF HATCH PROVIDED AND INSTALLED BY GC. GENERAL CONTRACTOR TO PROVIDE WOOD BLOCKING AND FRAMING AS REQUIRED. VERIFY ALL REQUIREMENTS WITH ROOF HATCH MANUFACTURER AND INSTALLER. ESTIMATED SIZE OF NEW ROOF HATCH TO BE 30' X 36".

- 8

INSTALL WALL MOUNTED FIXTURE ABOVE SINK.

1
- 9

NEW CEILING BULKHEAD- EXTEND 4" BELOW NEW CEILING.

CEILING PLAN- 1ST FLOOR

SCALE
3/16" = 1'-0"

1

THIS DRAWING IS THE PROPERTY OF PARK + HIGGINS DESIGN, LLC. IT IS TO BE USED ONLY FOR THE PROJECT AND SITE SPECIFICALLY IDENTIFIED HEREIN, AND IS NOT TO BE USED ON OTHER PROJECTS OR EXTENSIONS TO THIS PROJECT, OR REPRODUCED IN WHOLE OR IN PART, EXCEPT BY AGREEMENT IN WRITING AND WITH APPROPRIATE COMPENSATION.



REVISION	DATE	DESCRIPTION
1	08-11-2025	REVISION PER EXISTING CONDITIONS


SHEET TITLE
CEILING PLAN
LEGEND AND NOTES
1ST FLOOR

JOB NUMBER
25-CC-01

DATE
08-04-2025

SHEET NUMBER

A-130

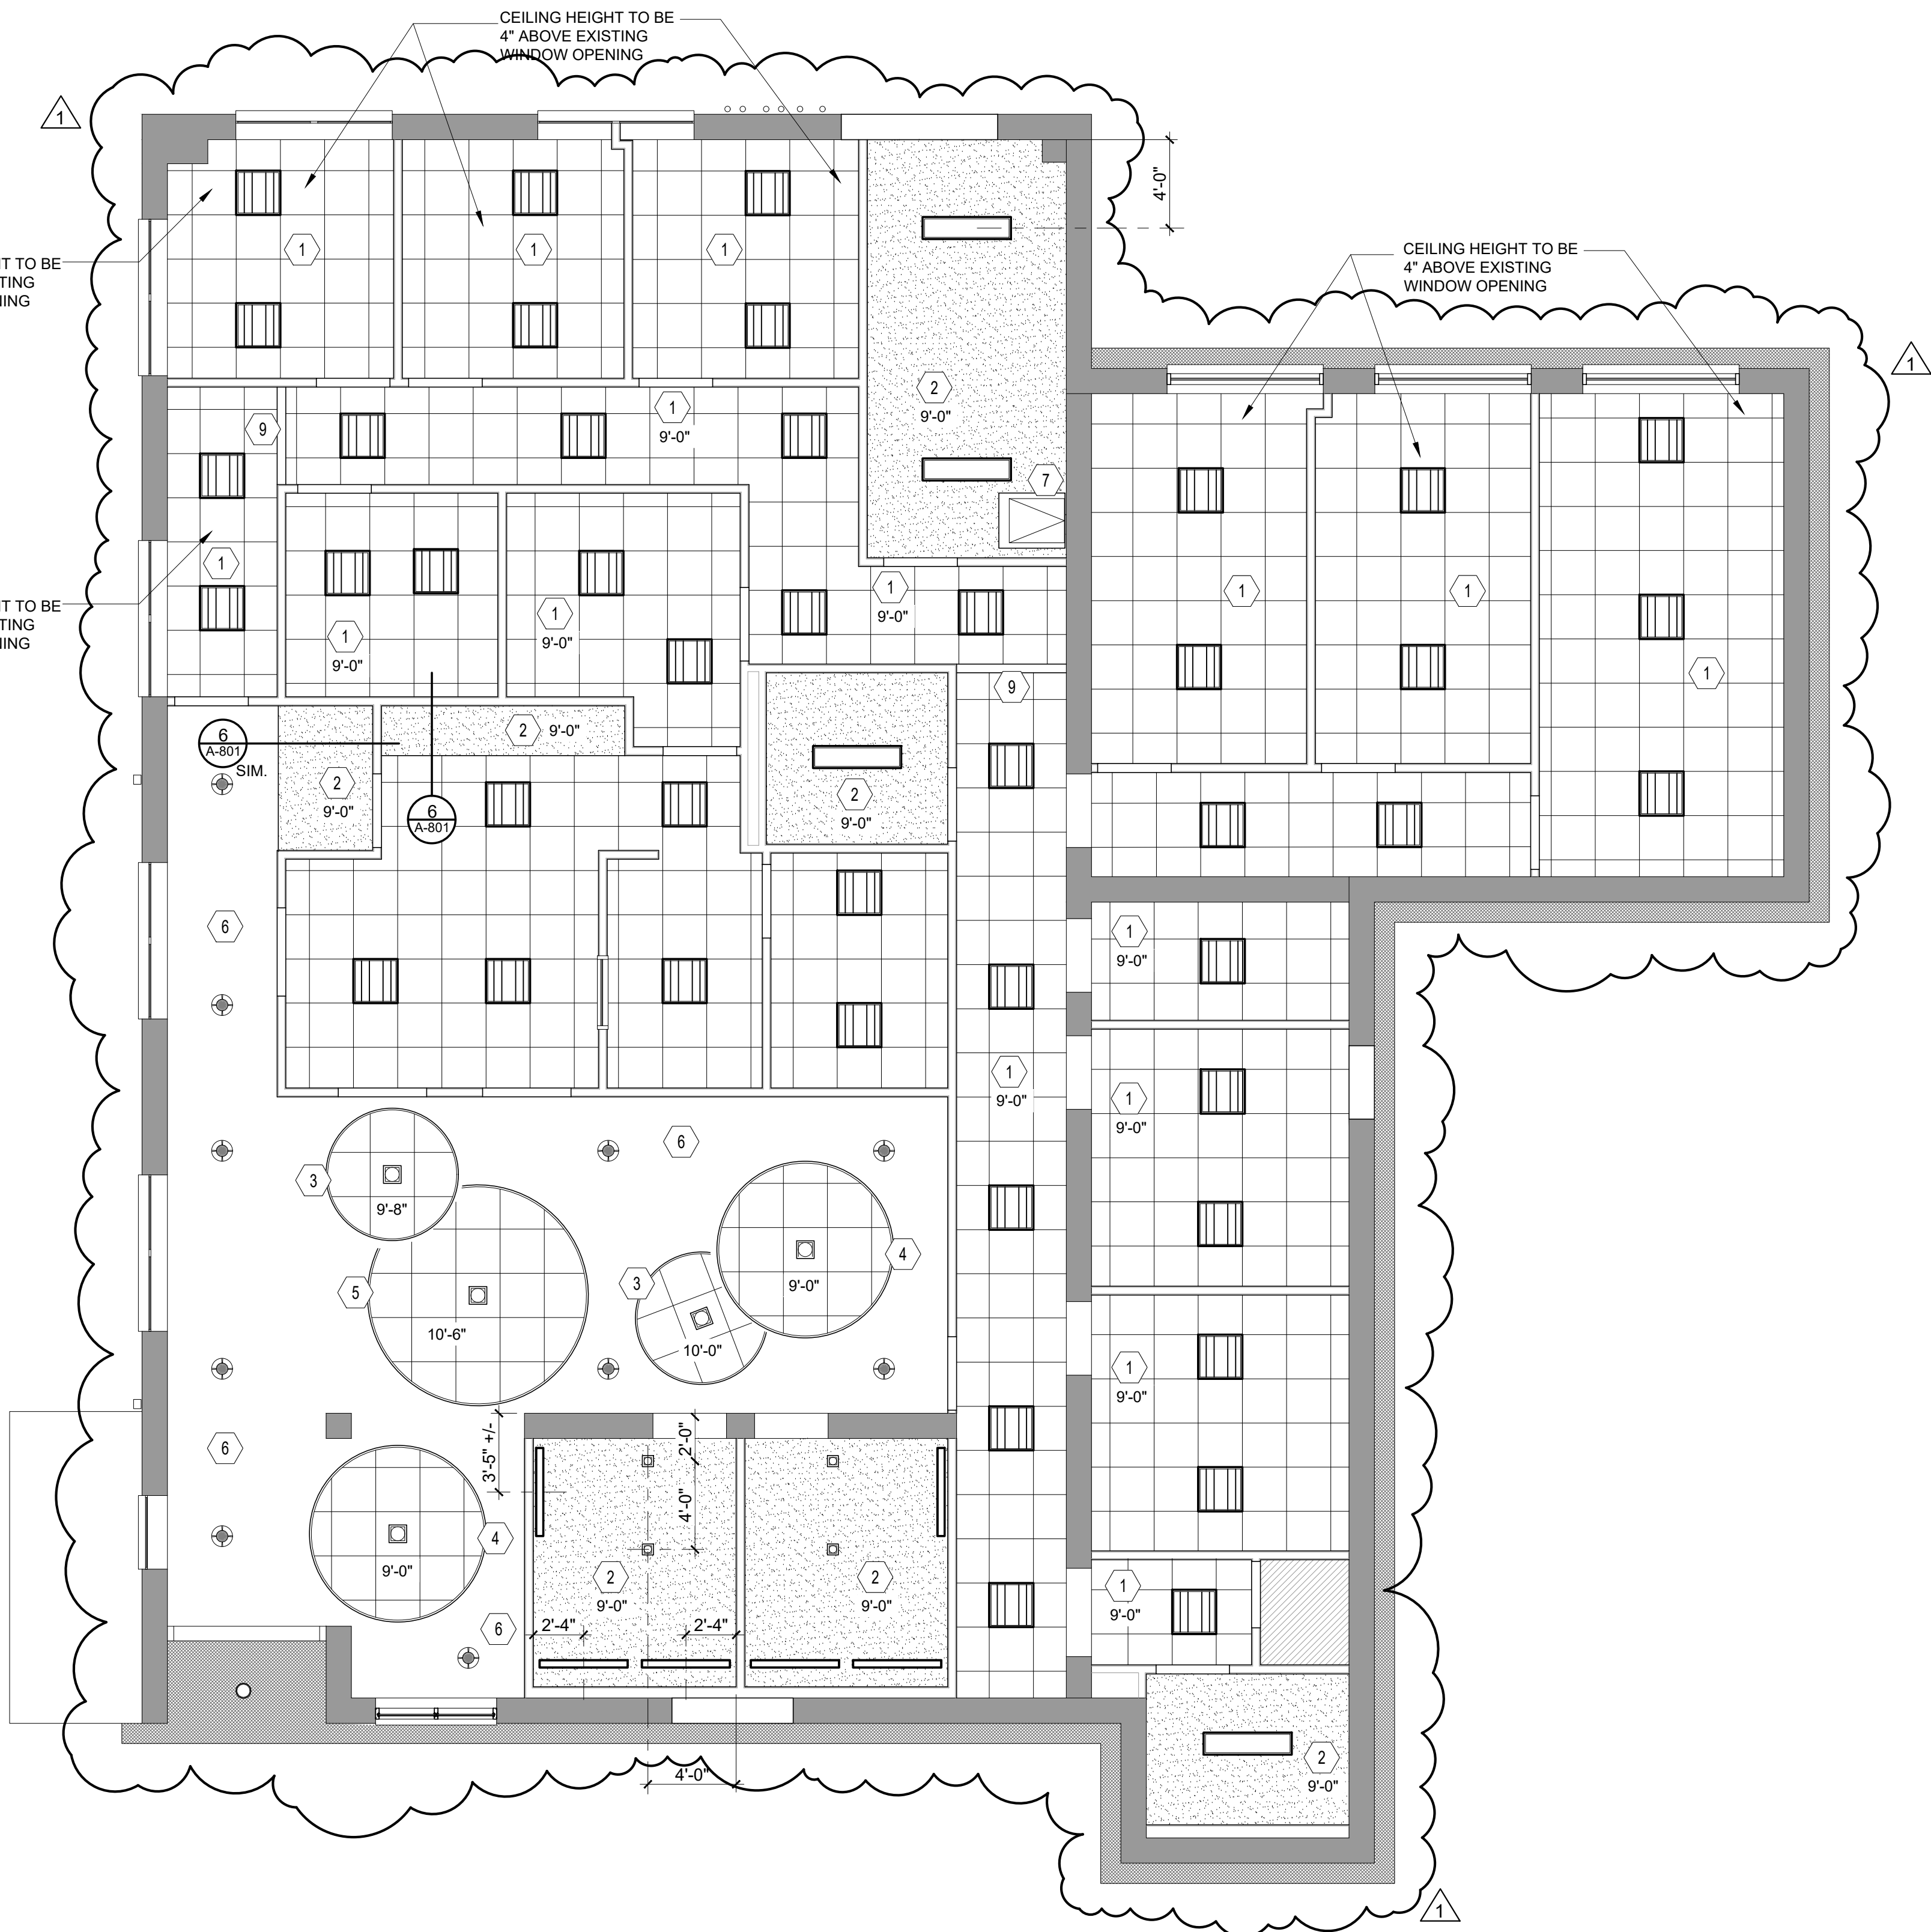

CEILING PLAN- GENERAL NOTES

1. REFLECTED CEILING PLAN IS SHOWN FOR GENERAL LAYOUT PURPOSES ONLY. REFER TO MECHANICAL, PLUMBING, FIRE PROTECTION AND ELECTRICAL DRAWINGS FOR ALL FIXTURES, DIFFUSERS, SPRINKLER HEADS, AND MECHANICAL DEVICES REQUIREMENTS.
2. ALL GYPSUM BOARD CEILINGS ARE TO BE PAINTED CEILING WHITE UNLESS NOTED OTHERWISE.
3. CONTRACTOR TO INSTALL HVAC DUCTWORK AS HIGH AS POSSIBLE AND COORDINATE LIGHT FIXTURE LOCATIONS IN ORDER TO MAINTAIN DESIGN AT CEILING HEIGHTS.
4. IN EXPOSED CEILING AREAS AT MAIN DINING ROOM, CONTRACTOR TO PAINT ALL EXPOSED DUCTWORK, CONDUIT AND LIGHT FIXTURE SUPPORT SYSTEMS FLAT BLACK UNLESS NOTED OTHERWISE.
5. THE SUPPORT MEANS REQUIRED FOR MOUNTING AND INSTALLATION OF LIGHT FIXTURES AND DUCTWORK SHALL BE SUPPLIED BY THE ELECTRICAL AND MECHANICAL CONTRACTOR. THE SUPPORT MEANS SHALL BE ATTACHED TO THE STRUCTURE ABOVE. THE CEILING SYSTEM SHALL NOT BE A MEANS OF SUPPORT.
6. SUPPLY, INSTALL AND CONNECT ALL EMERGENCY LIGHTING AS PER ALL APPLICABLE CODES AND ORDINANCES, REFER TO ELECTRICAL DRAWINGS FOR SPECIFICATIONS.
7. CEILING PLAN SHOWS LIGHT FIXTURE TYPE AND LOCATIONS. REFER TO ELECTRICAL DRAWINGS FOR FULL SPECIFICATION AND REQUIREMENTS FOR EACH FIXTURE.
8. FOR CLARITY, MECHANICAL DUCTWORK, DIFFUSERS, RETURN GRILLS AND CONDUIT RUNS ARE NOT SHOWN. REFER TO MECHANICAL AND ELECTRICAL DRAWINGS.

CEILING PLAN LEGEND

	EXISTING CONSTRUCTION TO REMAIN	9'-0"	INDICATES CEILING HEIGHT.
	NEW PAINTED GYPSUM BOARD		EMERGENCY EXIT SIGN LOCATION- REFER TO ELECTRICAL DRAWINGS
	NO CEILING REQUIRED AT THIS AREA		NEW RECESSED LIGHT FIXTURE "B" REFER TO ELECTRICAL
	NEW 2'-0" X 2'-0" LAY-IN CEILING TILE AND GRID SYSTEM. REFER TO PLAN FOR AREAS TO RECEIVE MOISTURE RESISTANT CEILING TILES		NEW RECESSED LIGHT FIXTURE "C" REFER TO ELECTRICAL
	NEW 2'-0" X 2'-0" LIGHT FIXTURE "A" REFER TO ELECTRICAL		NEW PENDANT LIGHT FIXTURE "D" REFER TO ELECTRICAL
	NEW 12" X 4'-0" SURFACE MOUNTED FIXTURE- REFER TO ELECTRICAL		NEW PENDANT LIGHT FIXTURE "E" REFER TO ELECTRICAL
	NEW 4'-6" X 4'-0" RECESSED LIGHT FIXTURE- REFER TO ELECTRICAL		NEW PENDANT LIGHT FIXTURE "F" REFER TO ELECTRICAL
	CEILING NOTE		NEW LIGHT FIXTURE TO BE MOUNTED AT LOW WALL AT BOOTH. LIGHT FIXTURE "G". REFER TO ELECTRICAL

CEILING PLAN- LEGEND

1	NEW 2'-0" X 2'-0" LAY-IN CEILING TILE AND GRID
2	PAINTED 5/8" GYPSUM BOARD CEILING ON FURRING SYSTEM. USE MOISTURE RESISTANT GYPSUM BOARD IN RESTROOMS.
3	6'-0" DIAMETER CEILING CLOUD- ARMSTRONG FORMATIONS CURVED CLOUD KIT WITH 6" AXIOM VECTOR TRIM. COLOR: WHITE
4	8'-0" DIAMETER CEILING CLOUD- ARMSTRONG FORMATIONS CURVED CLOUD KIT WITH 6" AXIOM VECTOR TRIM. COLOR: WHITE
5	10'-0" DIAMETER CEILING CLOUD- ARMSTRONG FORMATIONS CURVED CLOUD KIT WITH 6" AXIOM VECTOR TRIM. COLOR: WHITE
6	EXISTING EXPOSED STRUCTURE ABOVE TO BE PAINTED BLACK. ALL EXPOSED CONDUITS, DUCTWORK ETC. TO BE PAINTED BLACK.
7	NEW ROOF HATCH PROVIDED AND INSTALLED BY GC. GENERAL CONTRACTOR TO PROVIDE WOOD BLOCKING AND FRAMING AS REQUIRED. VERIFY ALL REQUIREMENTS WITH ROOF HATCH MANUFACTURER AND INSTALLER. ESTIMATED SIZE OF NEW ROOF HATCH TO BE 30" X 36".
8	INSTALL WALL MOUNTED FIXTURE ABOVE SINK.
9	NEW CEILING BULKHEAD- EXTEND 4" BELOW NEW CEILING.

CEILING PLAN- 2ND FLOOR

SCALE
3/16" = 1'-0"

THIS DRAWING IS THE PROPERTY OF PARK + HIGGINS DESIGN, LLC. IT IS TO BE USED ONLY FOR THE PROJECT AND SITE SPECIFICALLY IDENTIFIED HEREIN, AND IS NOT TO BE USED ON OTHER PROJECTS OR EXTENSIONS TO THIS PROJECT, OR REPRODUCED IN WHOLE OR IN PART, EXCEPT BY AGREEMENT IN WRITING AND WITH APPROPRIATE COMPENSATION.




REVISION	DATE	DESCRIPTION
1	08-11-2025	REVISION PER EXISTING CONDS.

SHEET TITLE
CEILING PLAN
LEGEND AND NOTES
2ND FLOOR

JOB NUMBER
25-CC-01


DATE
08-04-2025

SHEET NUMBER

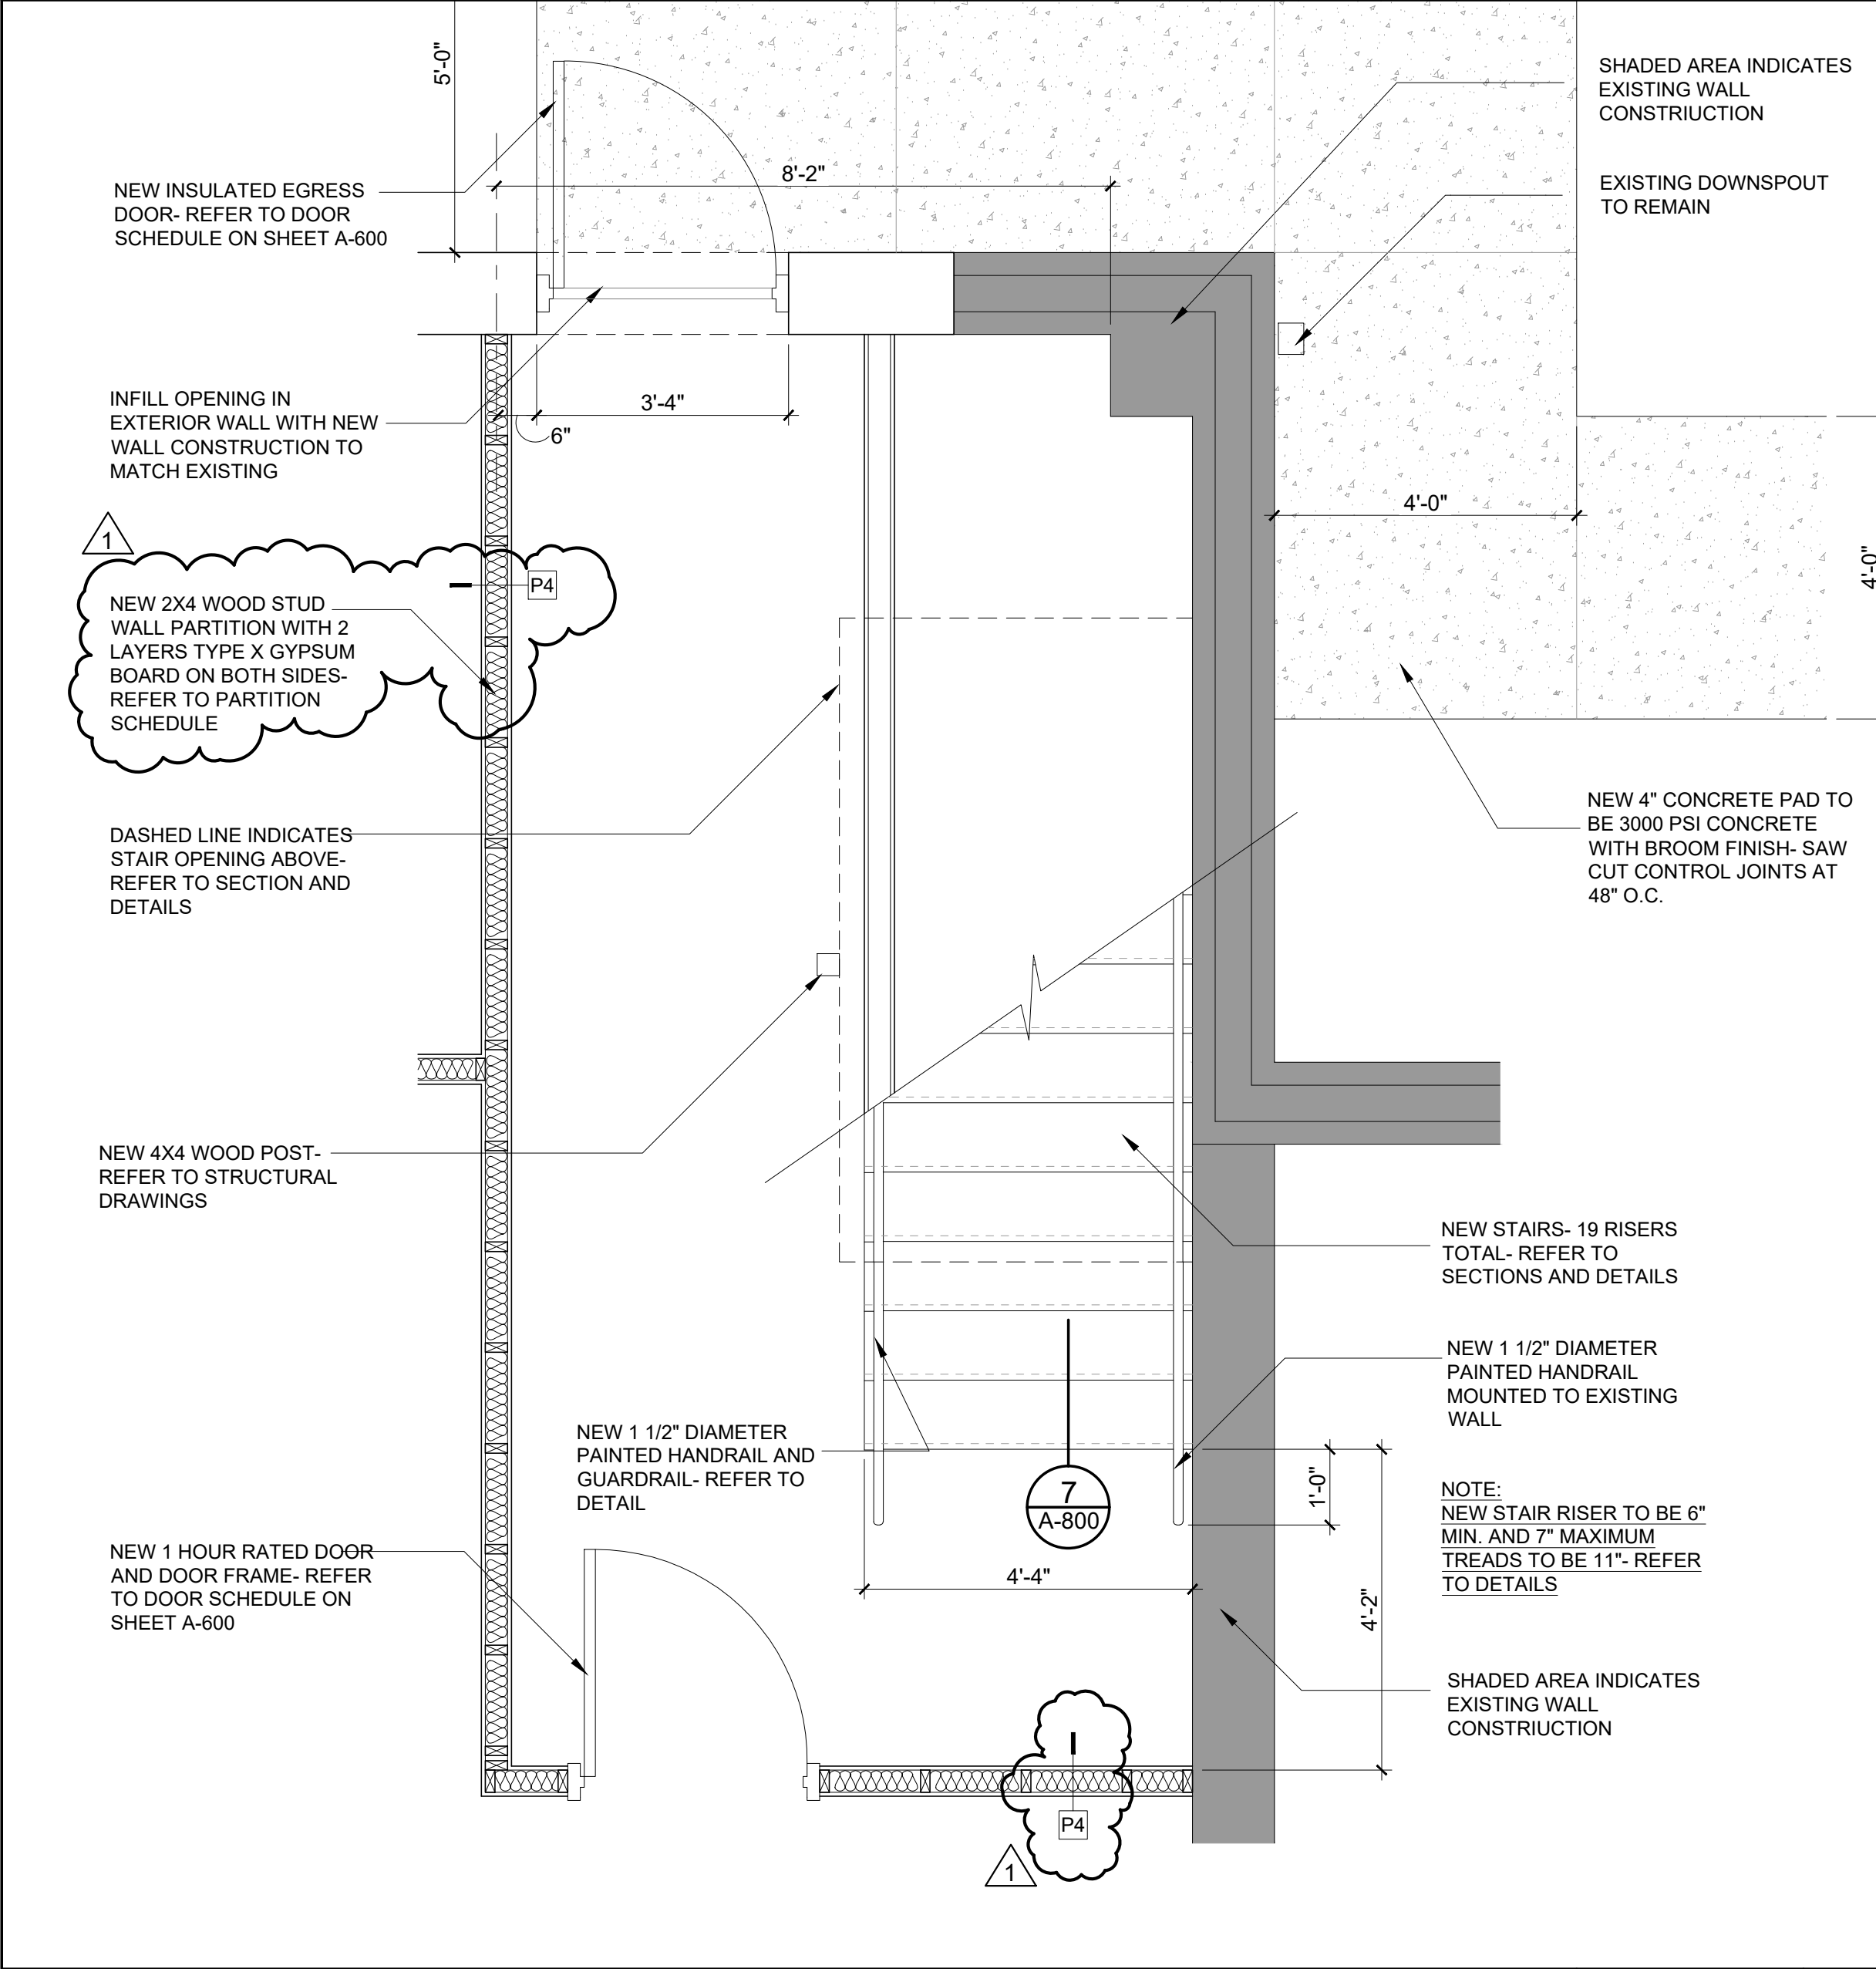


LARGE SCALE PLAN AT FIRE STAIR- 1ST FLOOR

SCALE	1
1/2"= 1'-0"	

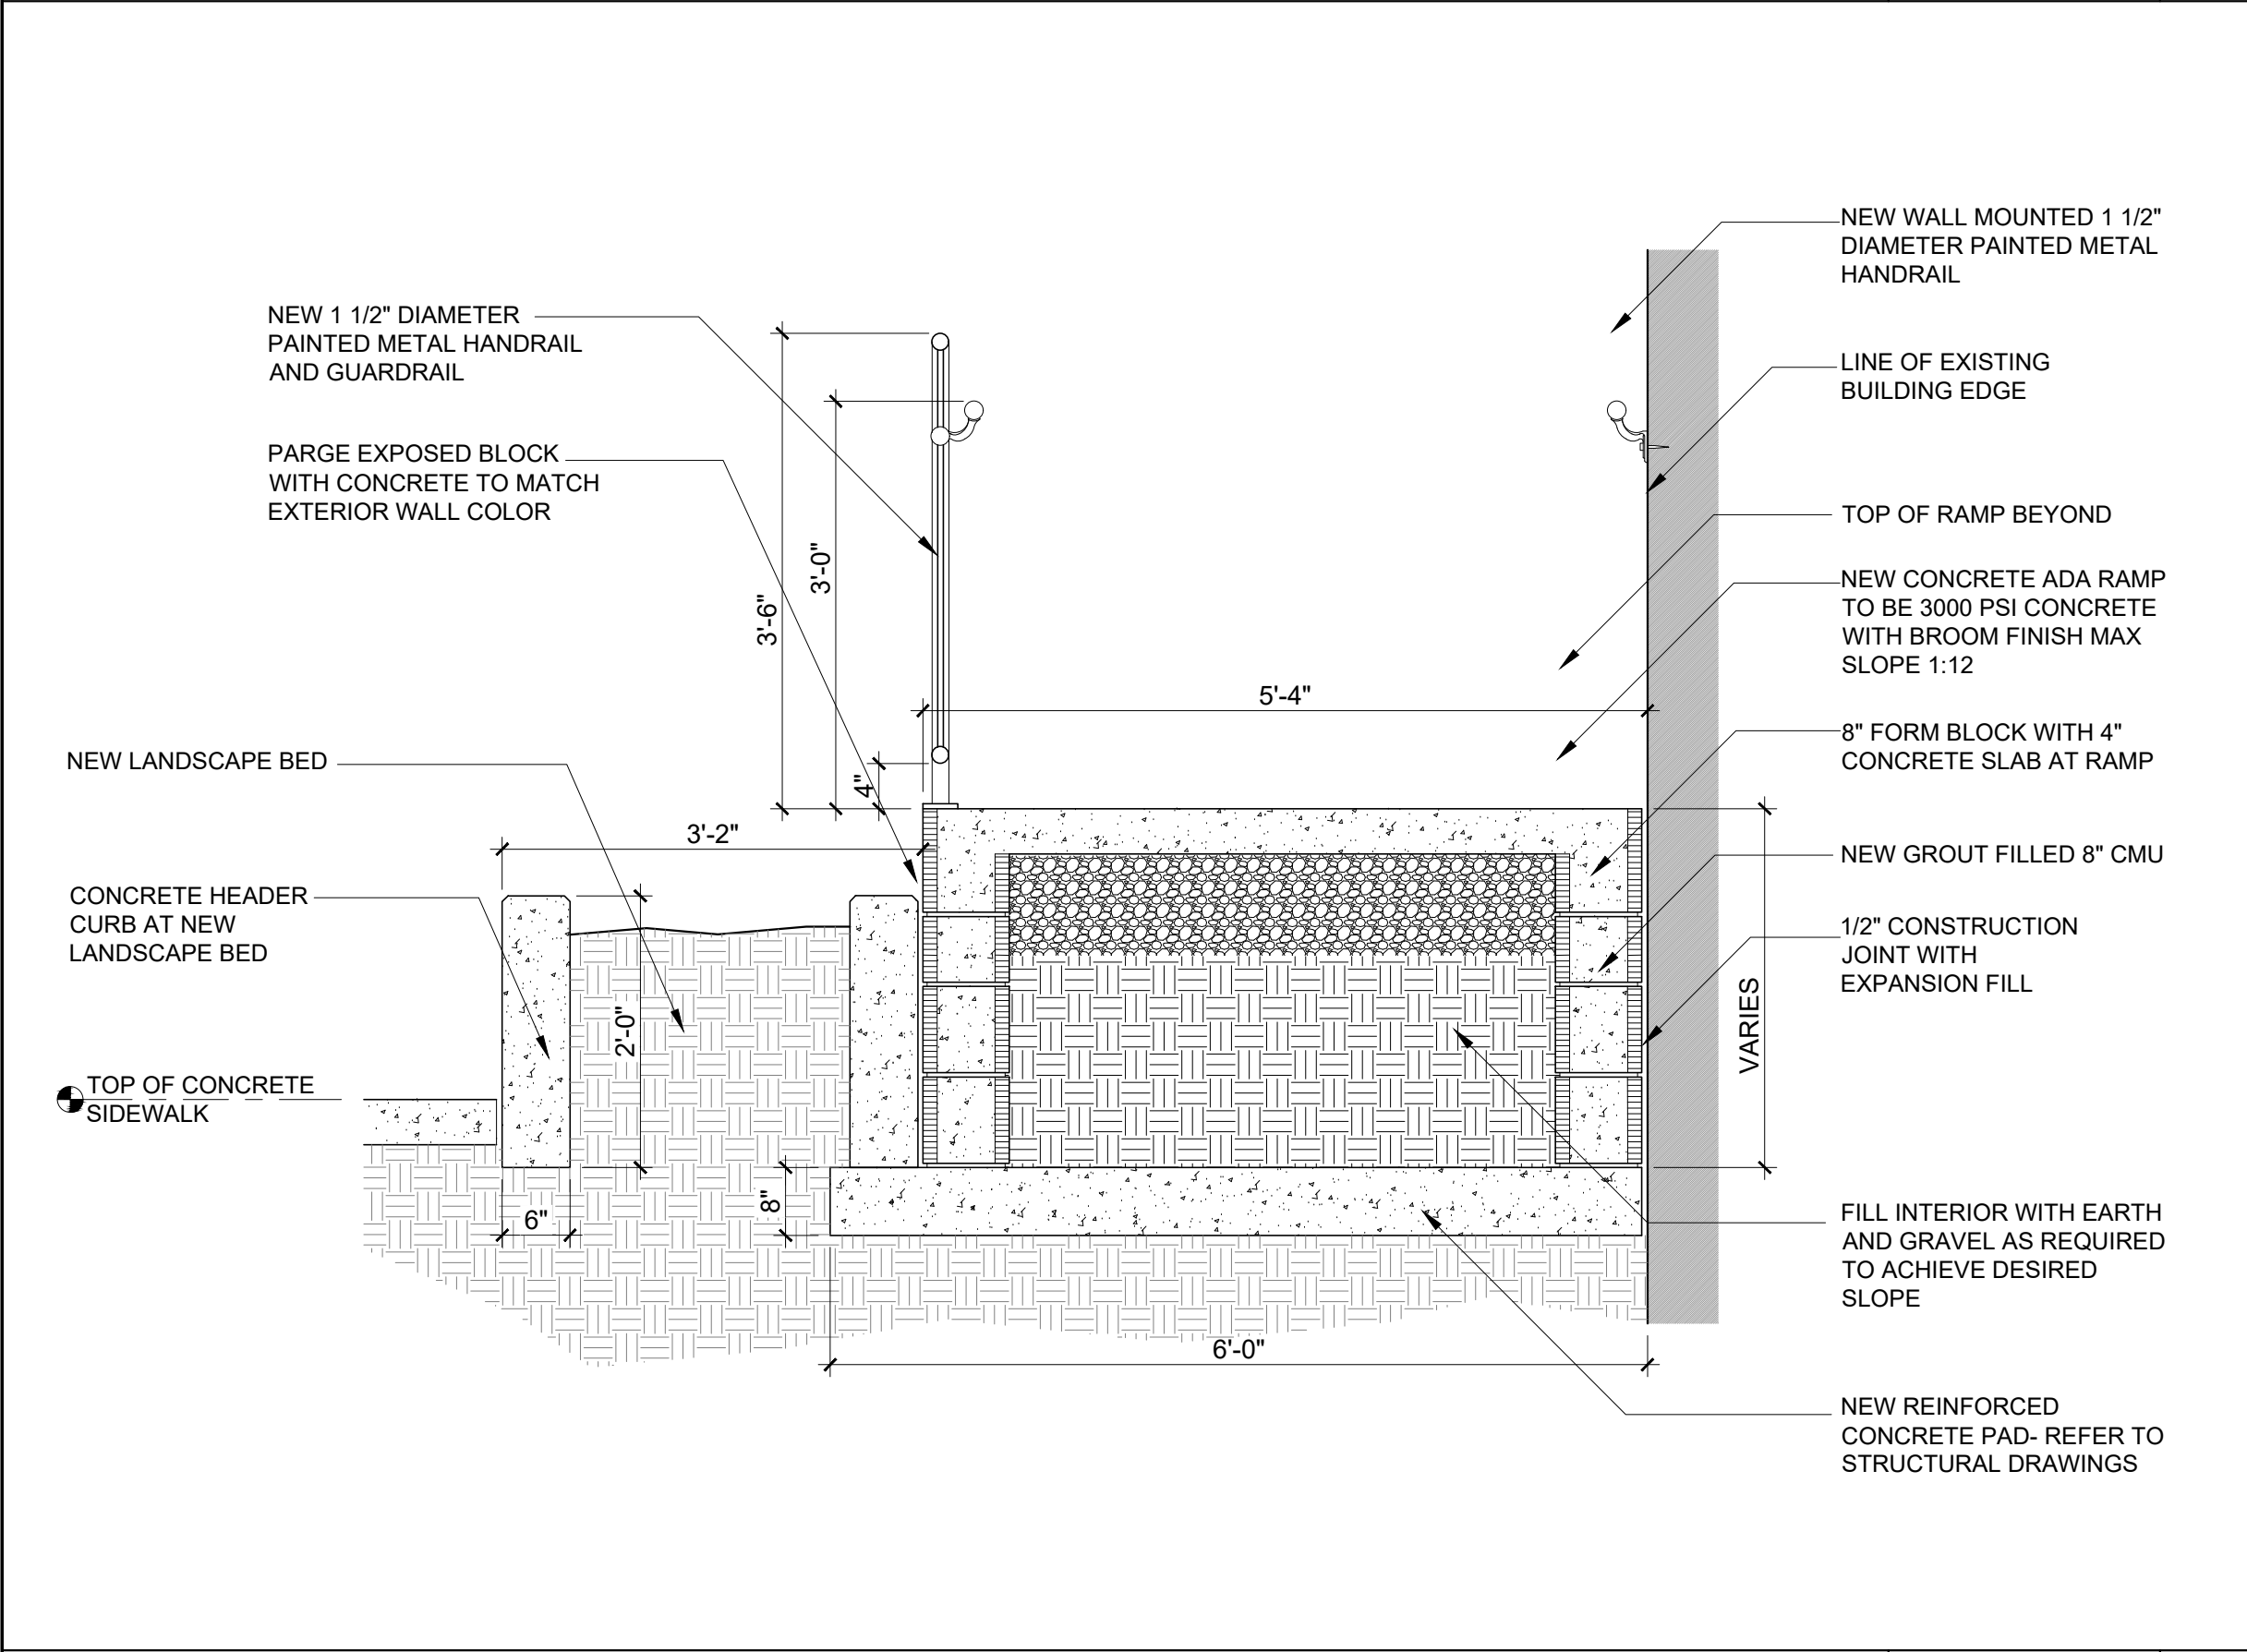


EXTERIOR ADA RAMP DETAIL

SCALE	3
3/4"= 1'-0"	

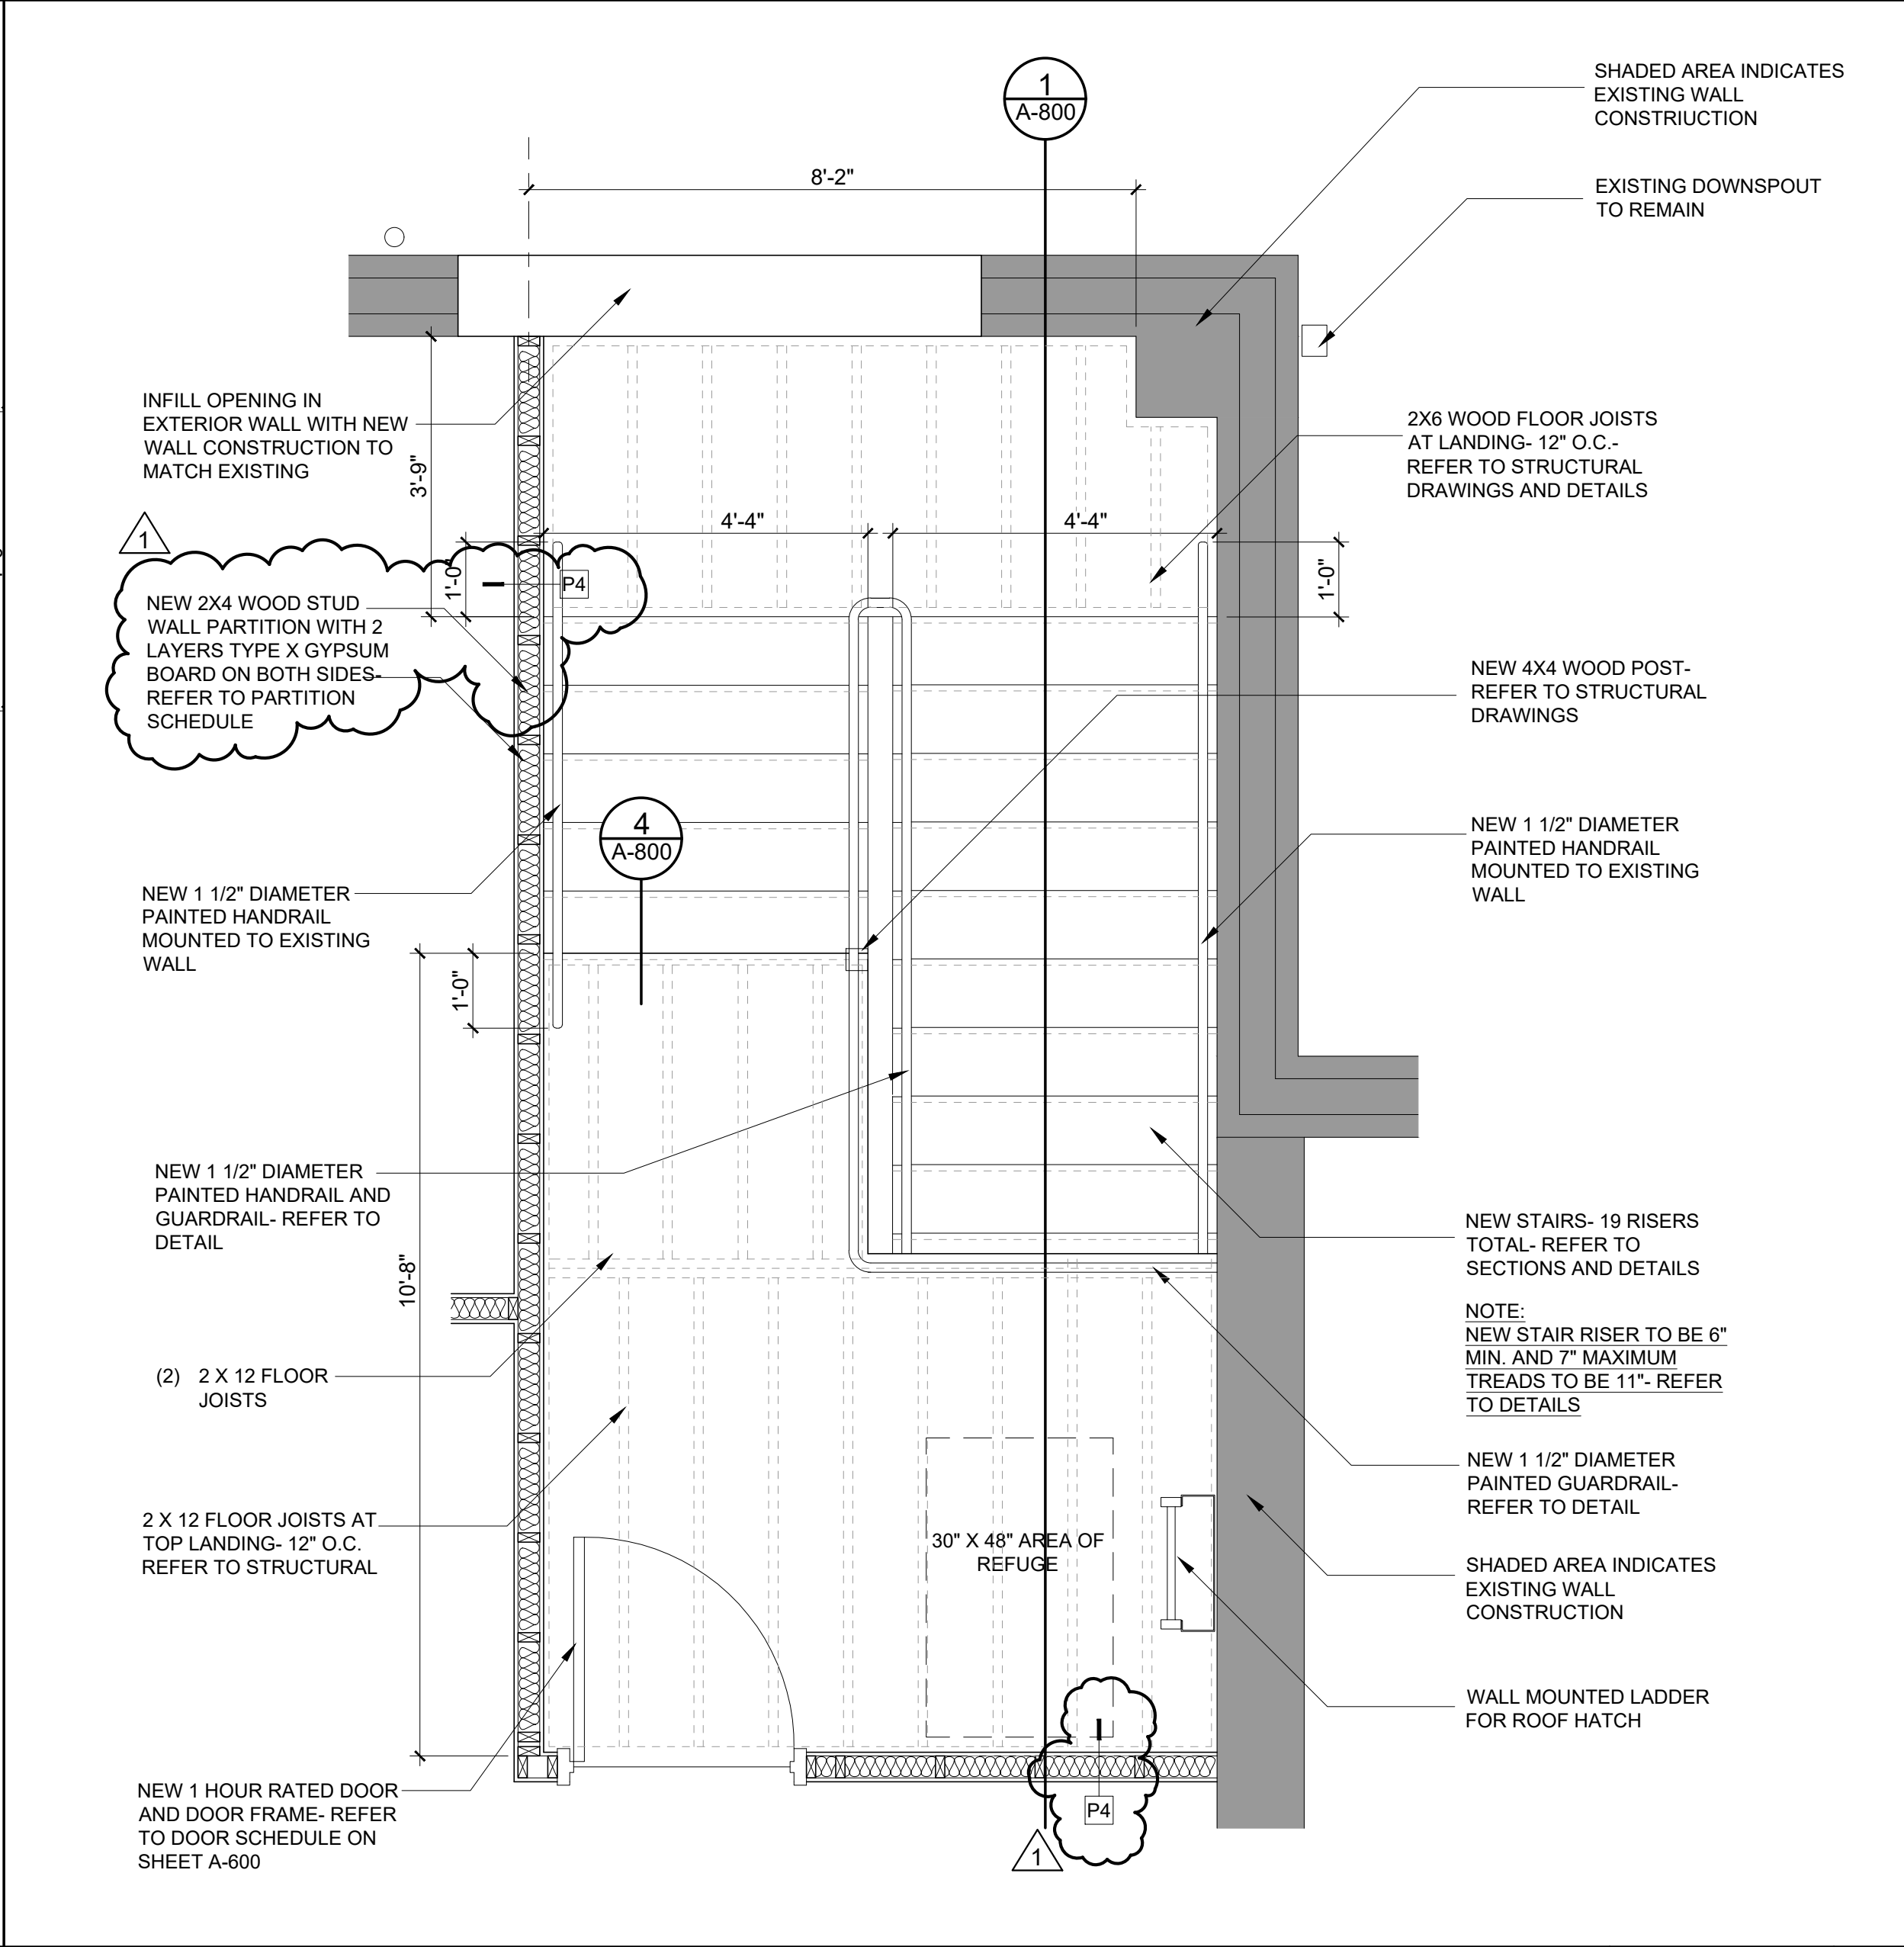


LARGE SCALE PLAN AT FIRE STAIR- 2ND FLOOR

SCALE	2
1/2"= 1'-0"	

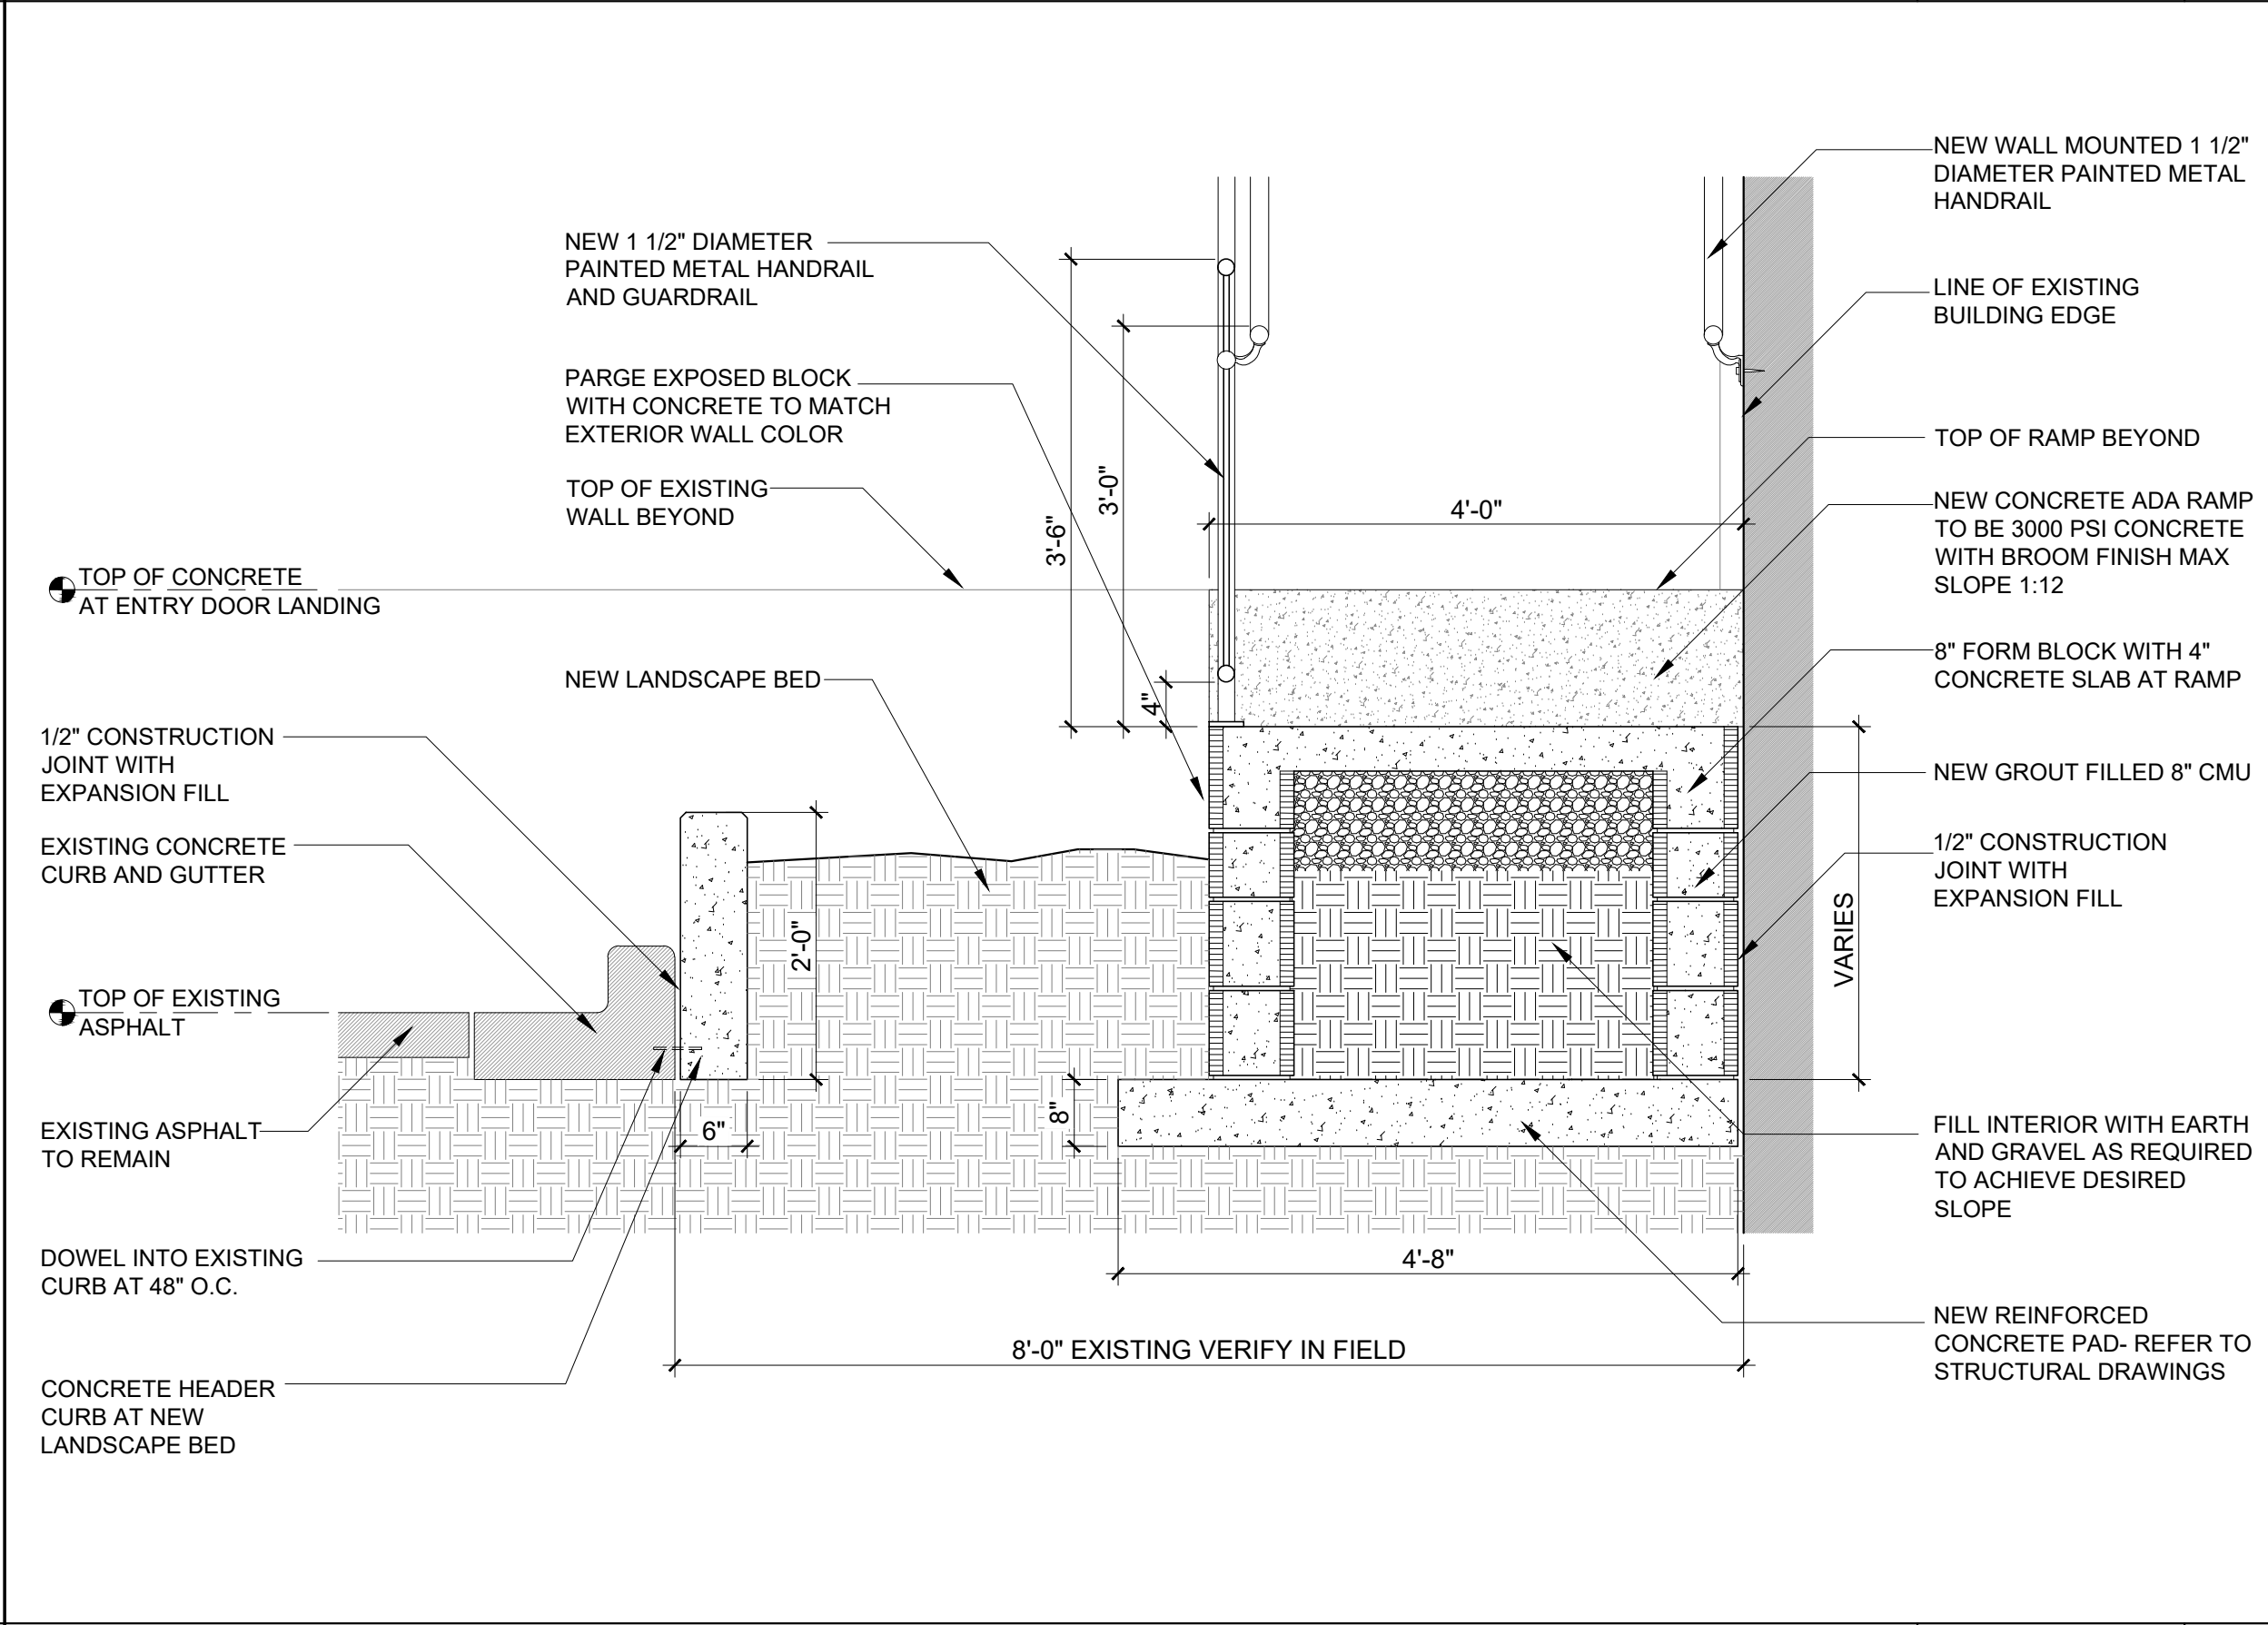


EXTERIOR ADA RAMP DETAIL

SCALE	4
3/4"= 1'-0"	

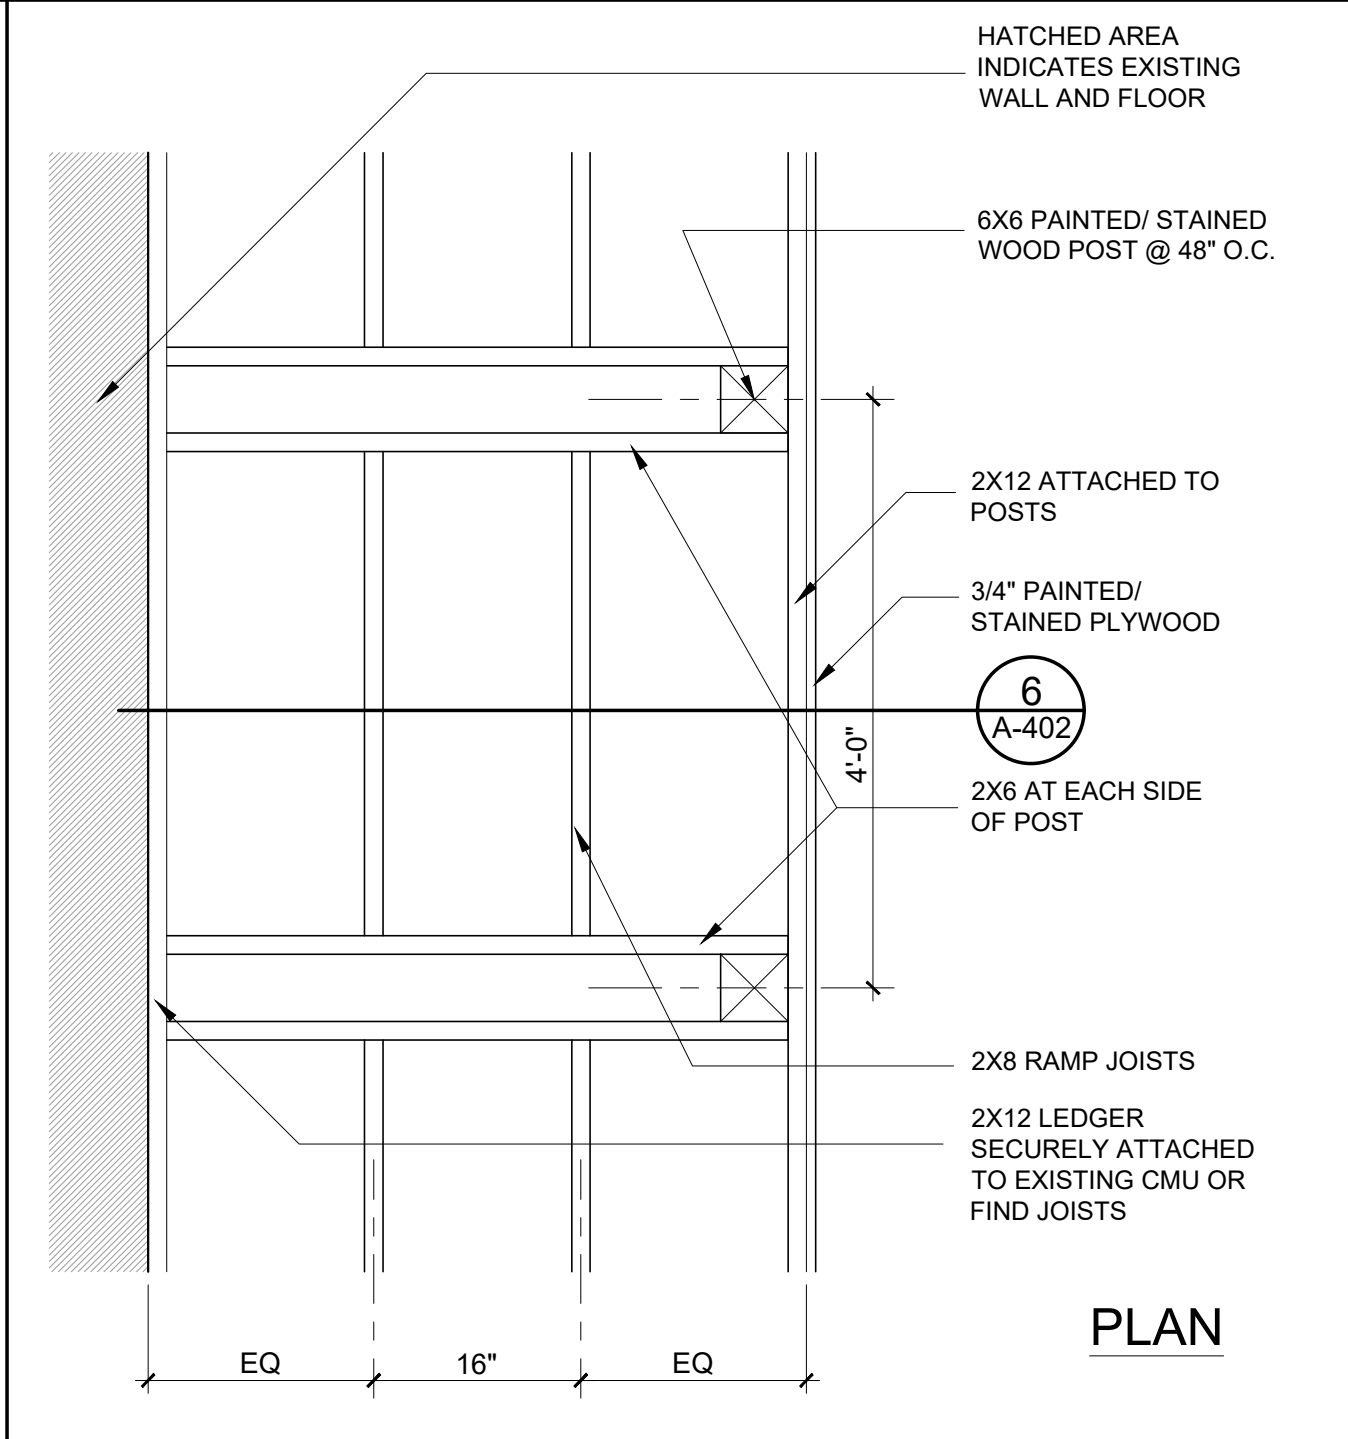

INTERIOR ADA RAMP DETAIL

SCALE	5
3/4"= 1'-0"	

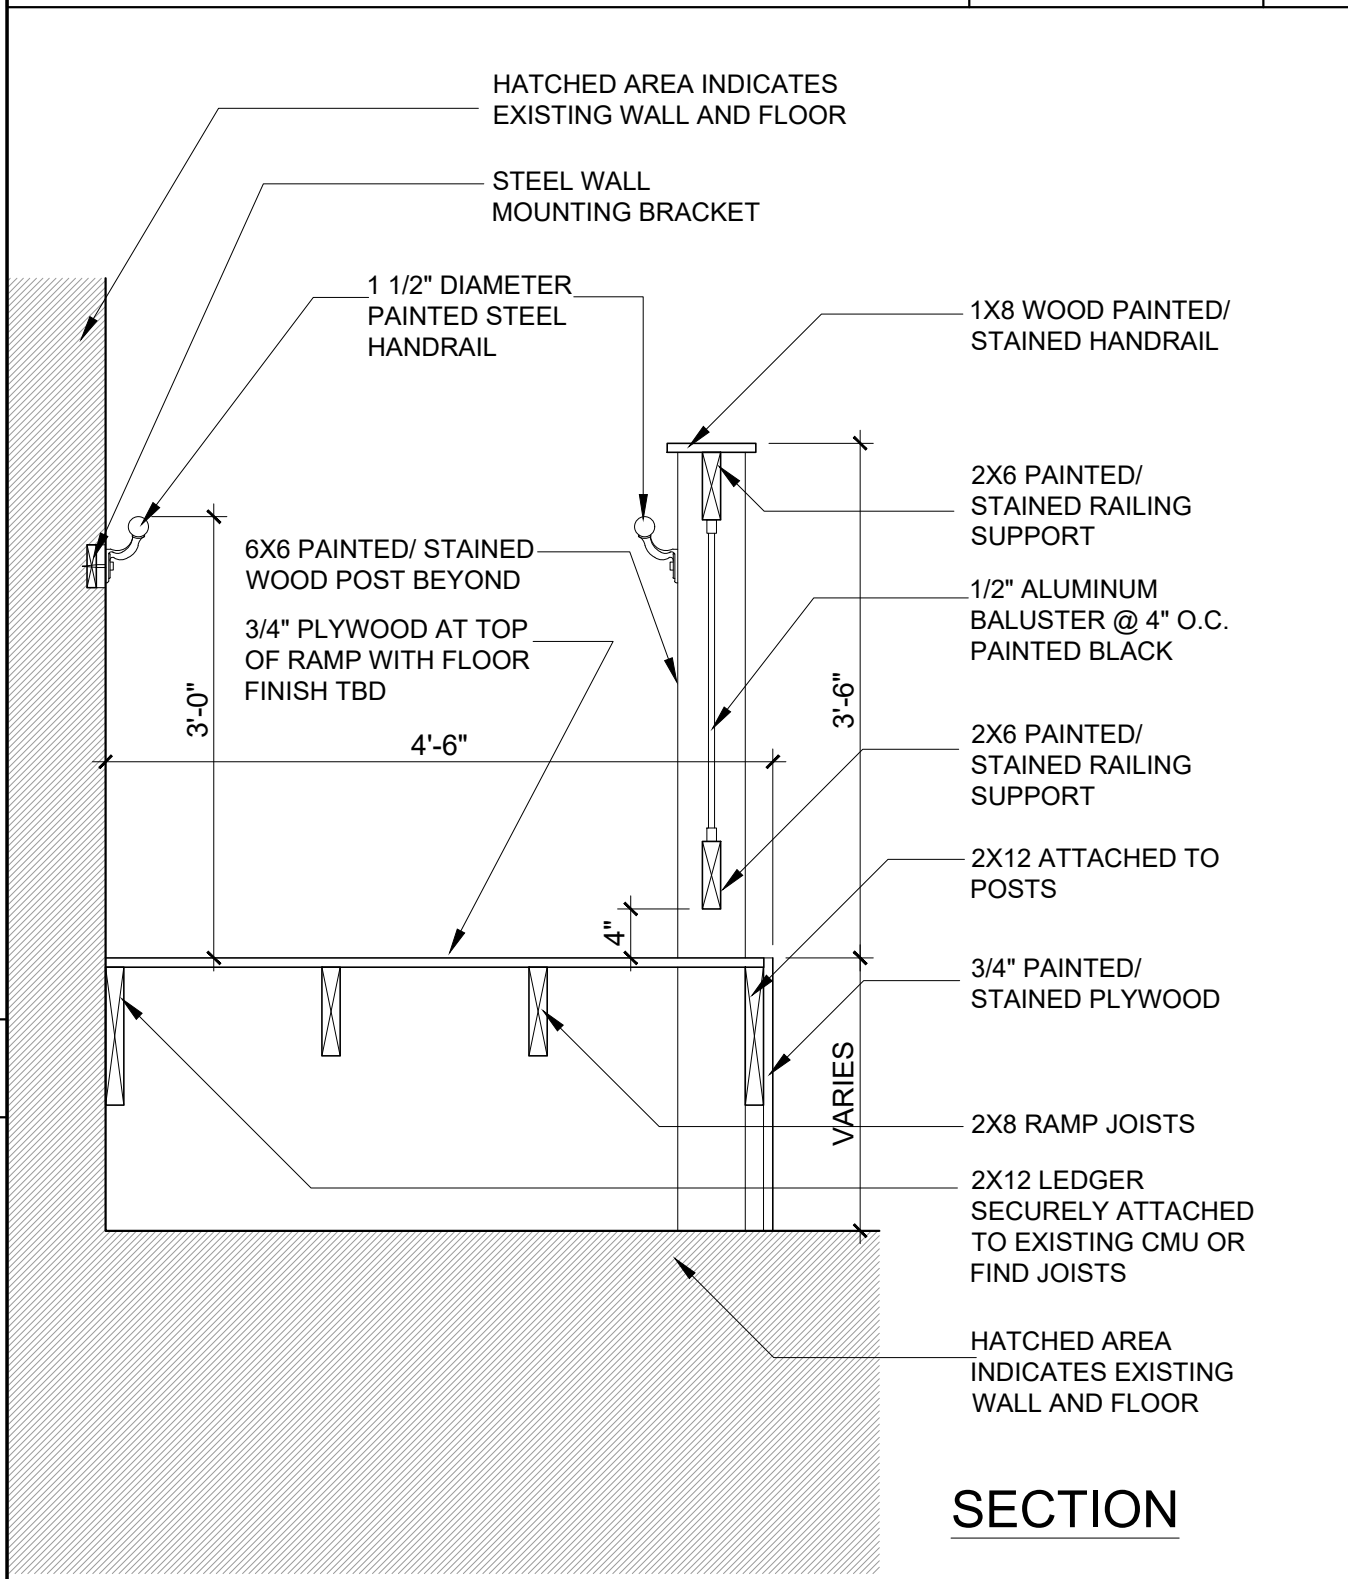

INTERIOR ADA RAMP DETAIL

SCALE	6
3/4"= 1'-0"	

ph
design

PARK + HIGGINS DESIGN, LLC

4545 FORSYTH ROAD, MACON, GEORGIA 31210

brannen.park@parkhigginsdesign.com
478-972-9329
david.higgins@parkhigginsdesign.com
205-612-9110

REVISIONS AND MODIFICATIONS FOR
CROSSROADS CHRISTIAN COUNSELING
CENTER, INC.

717 NORTH AVENUE
MACON, GEORGIA 31211

REVISION	DATE	DESCRIPTION
1	08-11-2025	REVISION PER EXISTING CONDS.

SHEET TITLE

LARGE SCALE PLANS

JOB NUMBER

25-CC-01

DATE

08-04-2025


SHEET NUMBER

A-402


[illegible]

TOILET ACCESSORY SCHEDULE		
MARK	PRODUCT	DESCRIPTION
TA-1	TOILET TISSUE DISPENSER	GEORGIA-PACIFIC TWO ROLL BATHROOM TISSUE DISPENSER MODEL #59209 STAINLESS STEEL
TA-2	PAPER TOWEL DISPENSER AND WASTE RECEPTACLE	BOBRICK B-3944 COMBINATION PAPER TOWEL DISPENSER/ WASTE RECEPTACLE, RECESSED MOUNTED- STAINLESS STEEL
TA-3	GRAB BARS	BRADLEY 832 SERIES 1 1/2" HEAVY DUTY STAINLESS STEEL GRAB BAR WITH CONCEALED MOUNTING
TA-4	NOT USED	NOT USED
TA-5	SOAP DISPENSER	GOJO FMX-12 SOAP DISPENSER MODEL #5155
TA-6	MIRROR	24" X 36"BOBRICK GLASS MIRROR B2908
TA-7	TOILET WALL SCONCE	REFER TO ELECTRICAL
TA-8	SURFACE MOUNTED SANITARY NAPKIN DISPOSAL	BOBRICK B-270 SANITARY NAPKIN DISPOSAL (WOMENS ONLY)
TA-9	COAT HOOK	BRADLEY CORPORATION


NOTE:
 TOILET ACCESSORIES SHOWN ARE FOR PRICING ONLY. CONTRACTOR TO SUBMIT SHOP DRAWINGS TO ARCHITECT FOR FINAL OWNER APPROVAL PRIOR TO PURCHASING

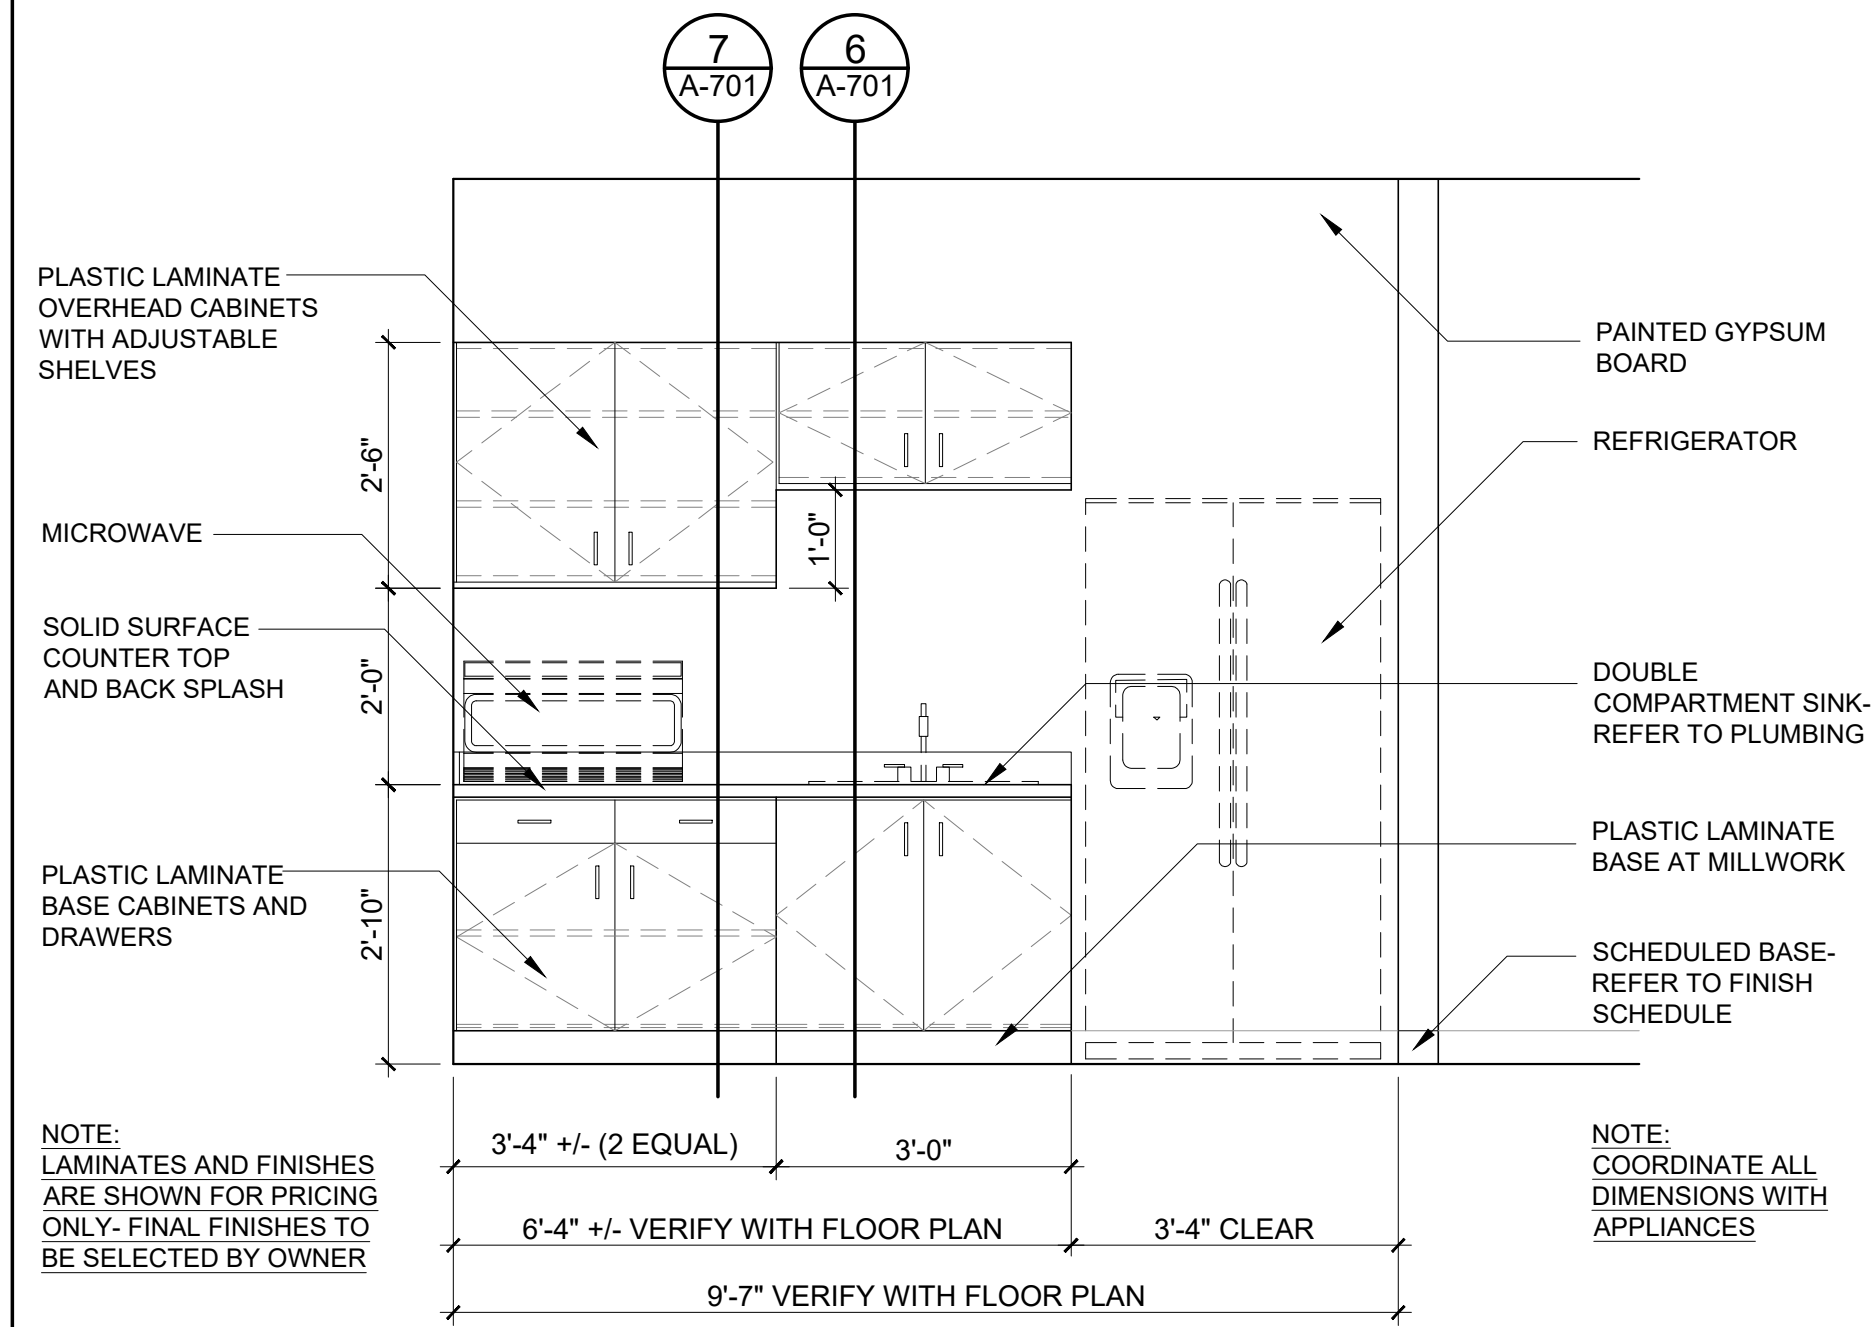


INTERIOR ELEVATION SCALE 1/2" = 1'-0" 1

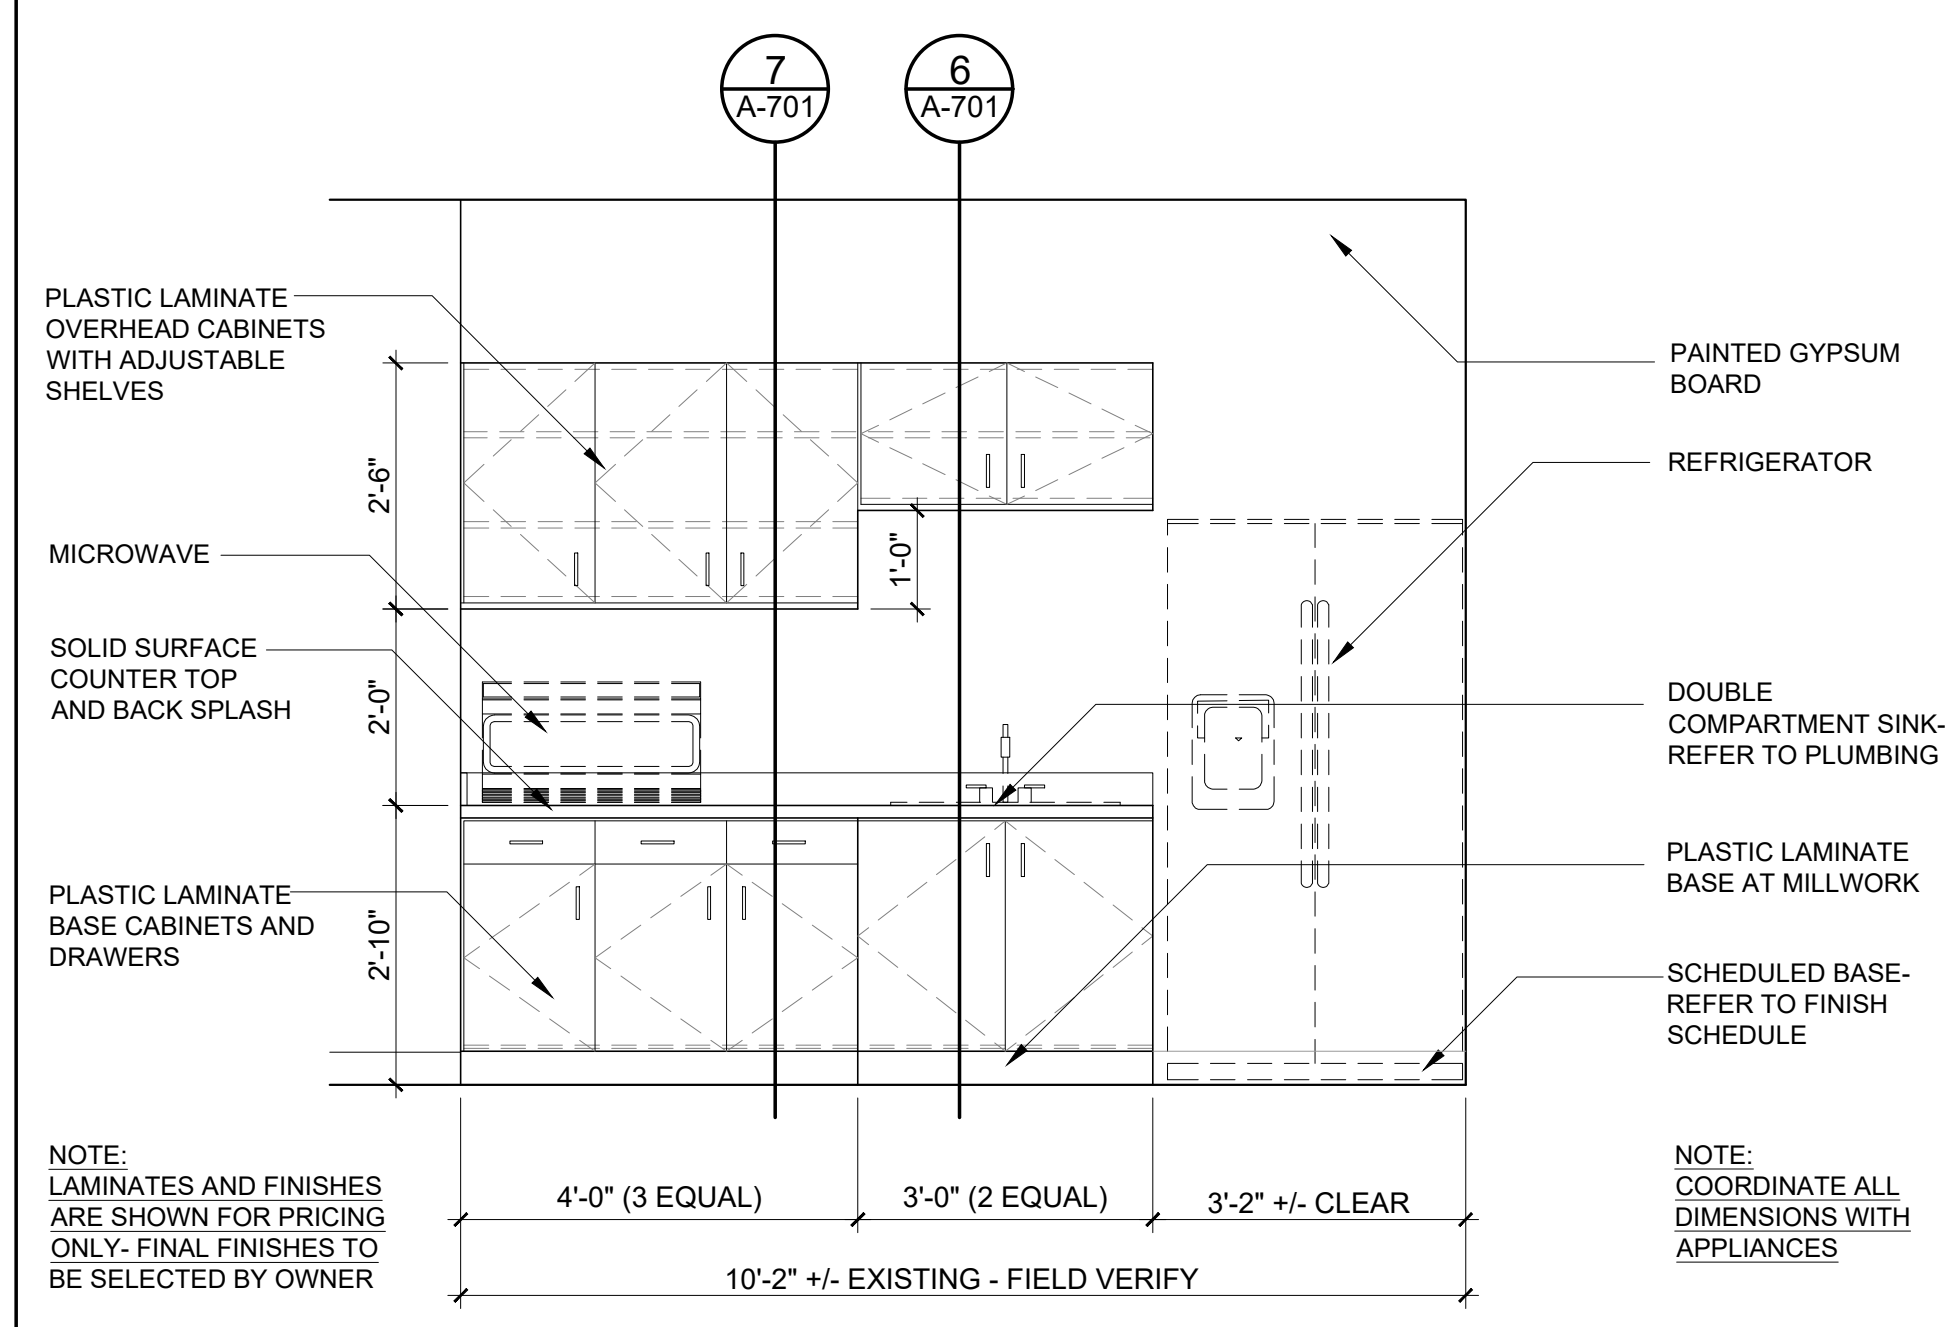


INTERIOR ELEVATION SCALE 1/2" = 1'-0" 2

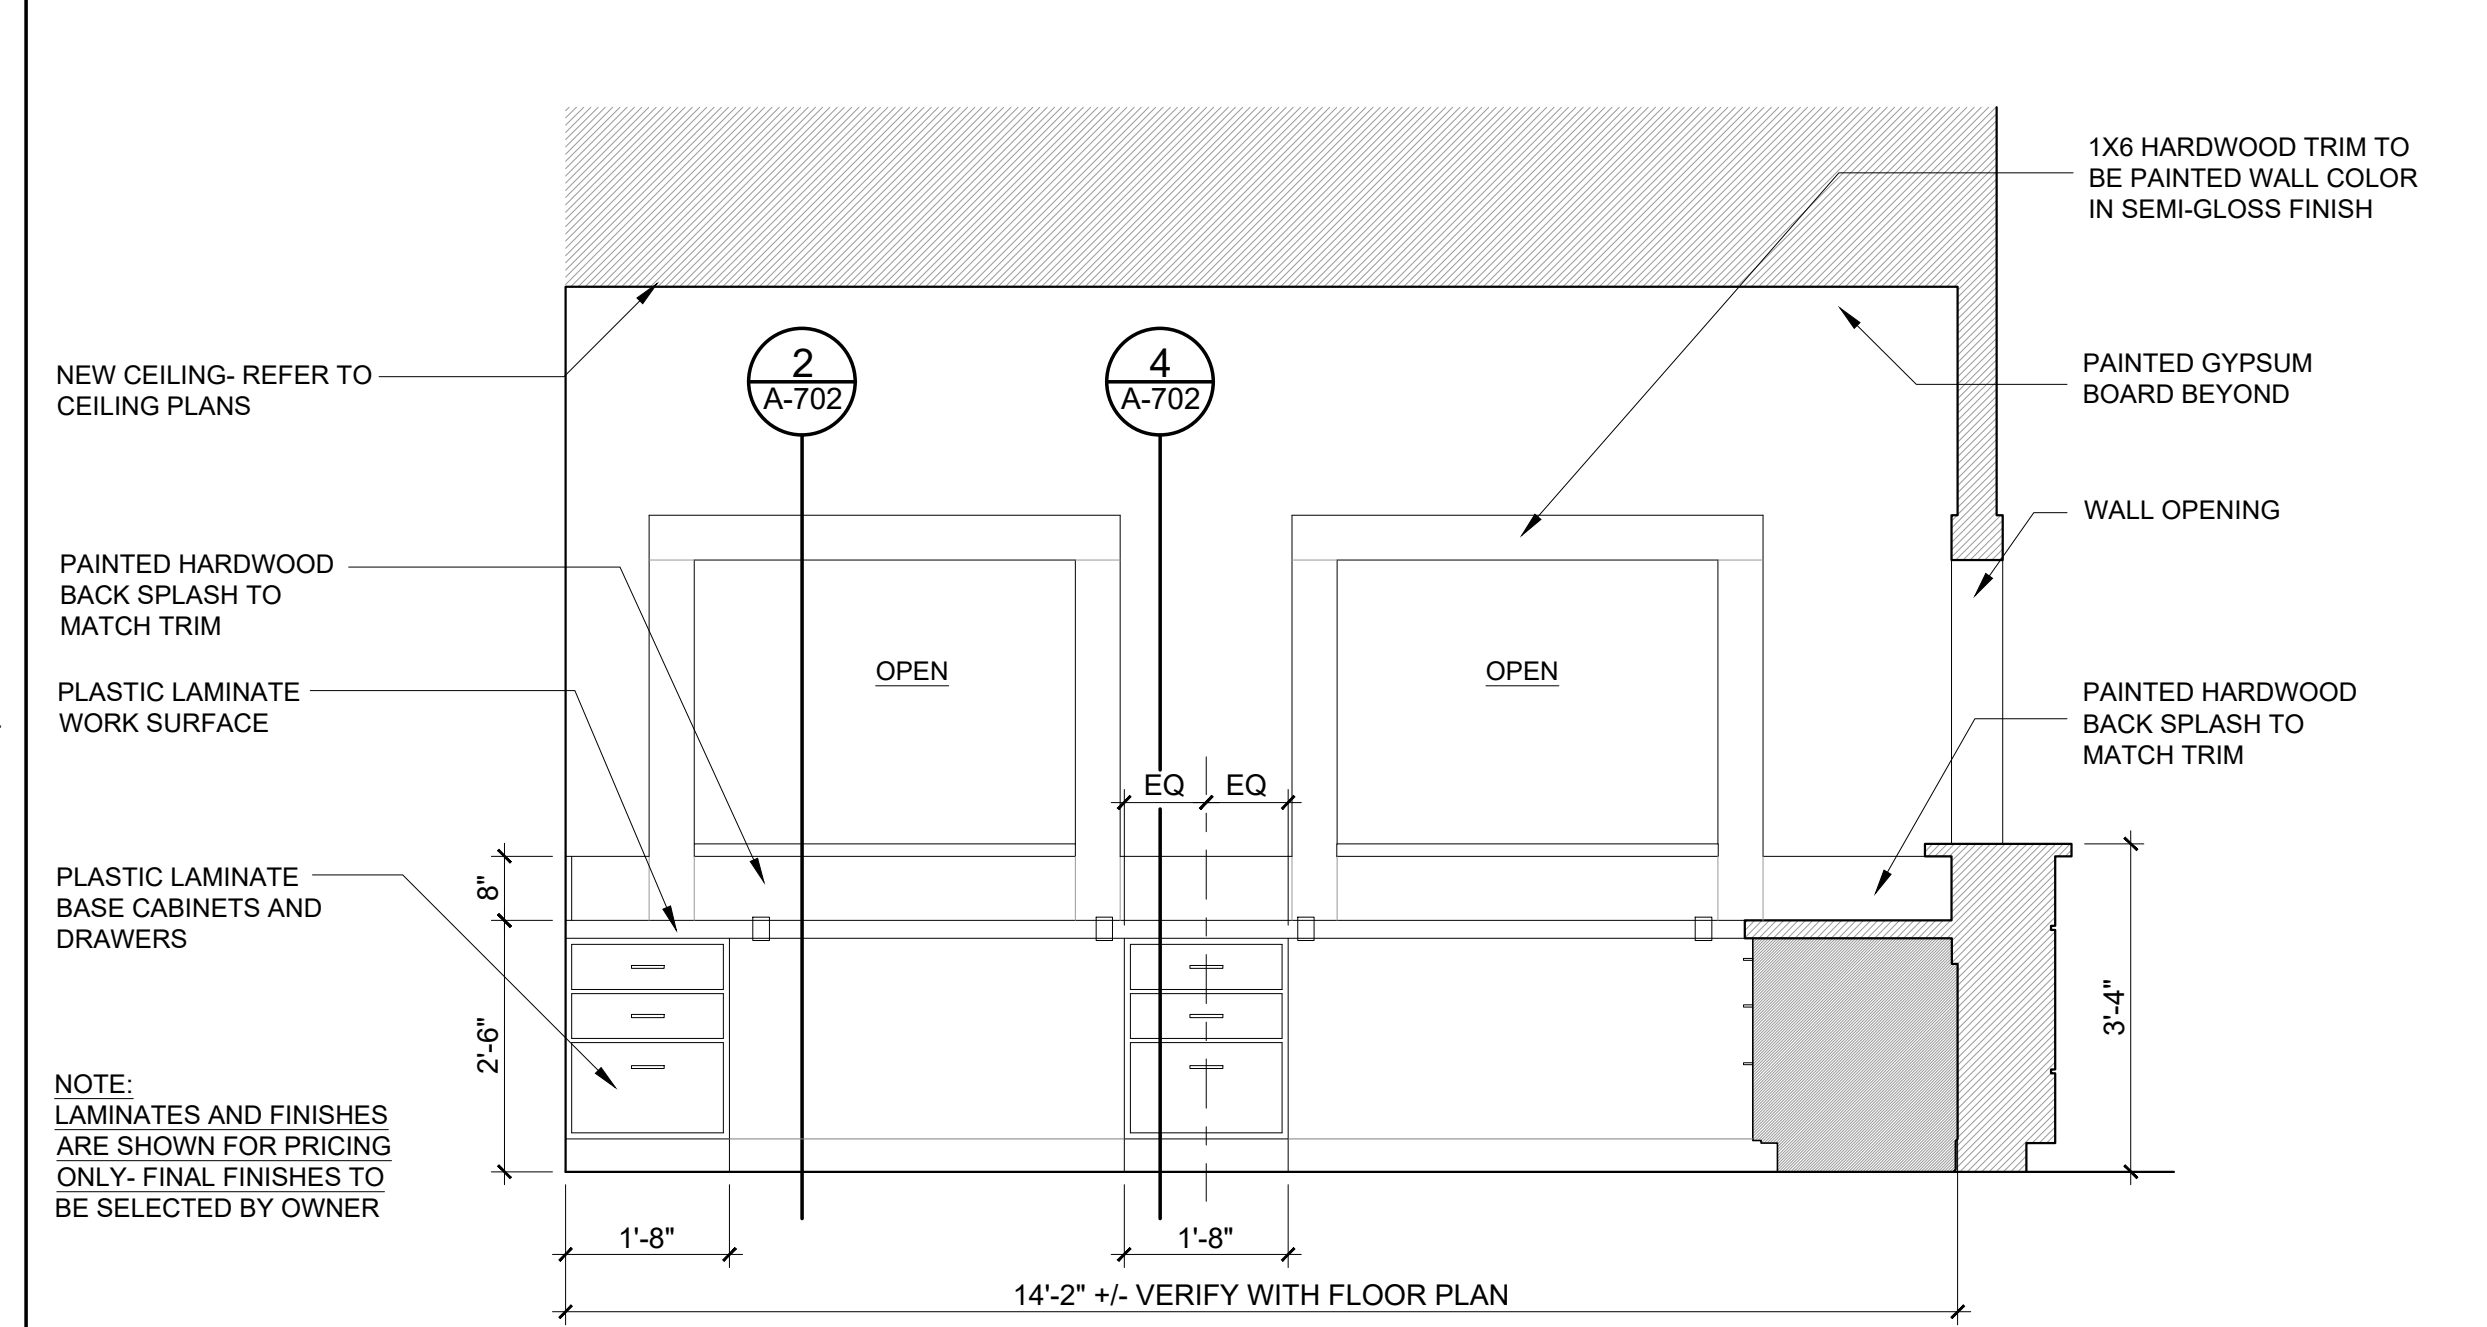


INTERIOR ELEVATION SCALE 1/2" = 1'-0" 3

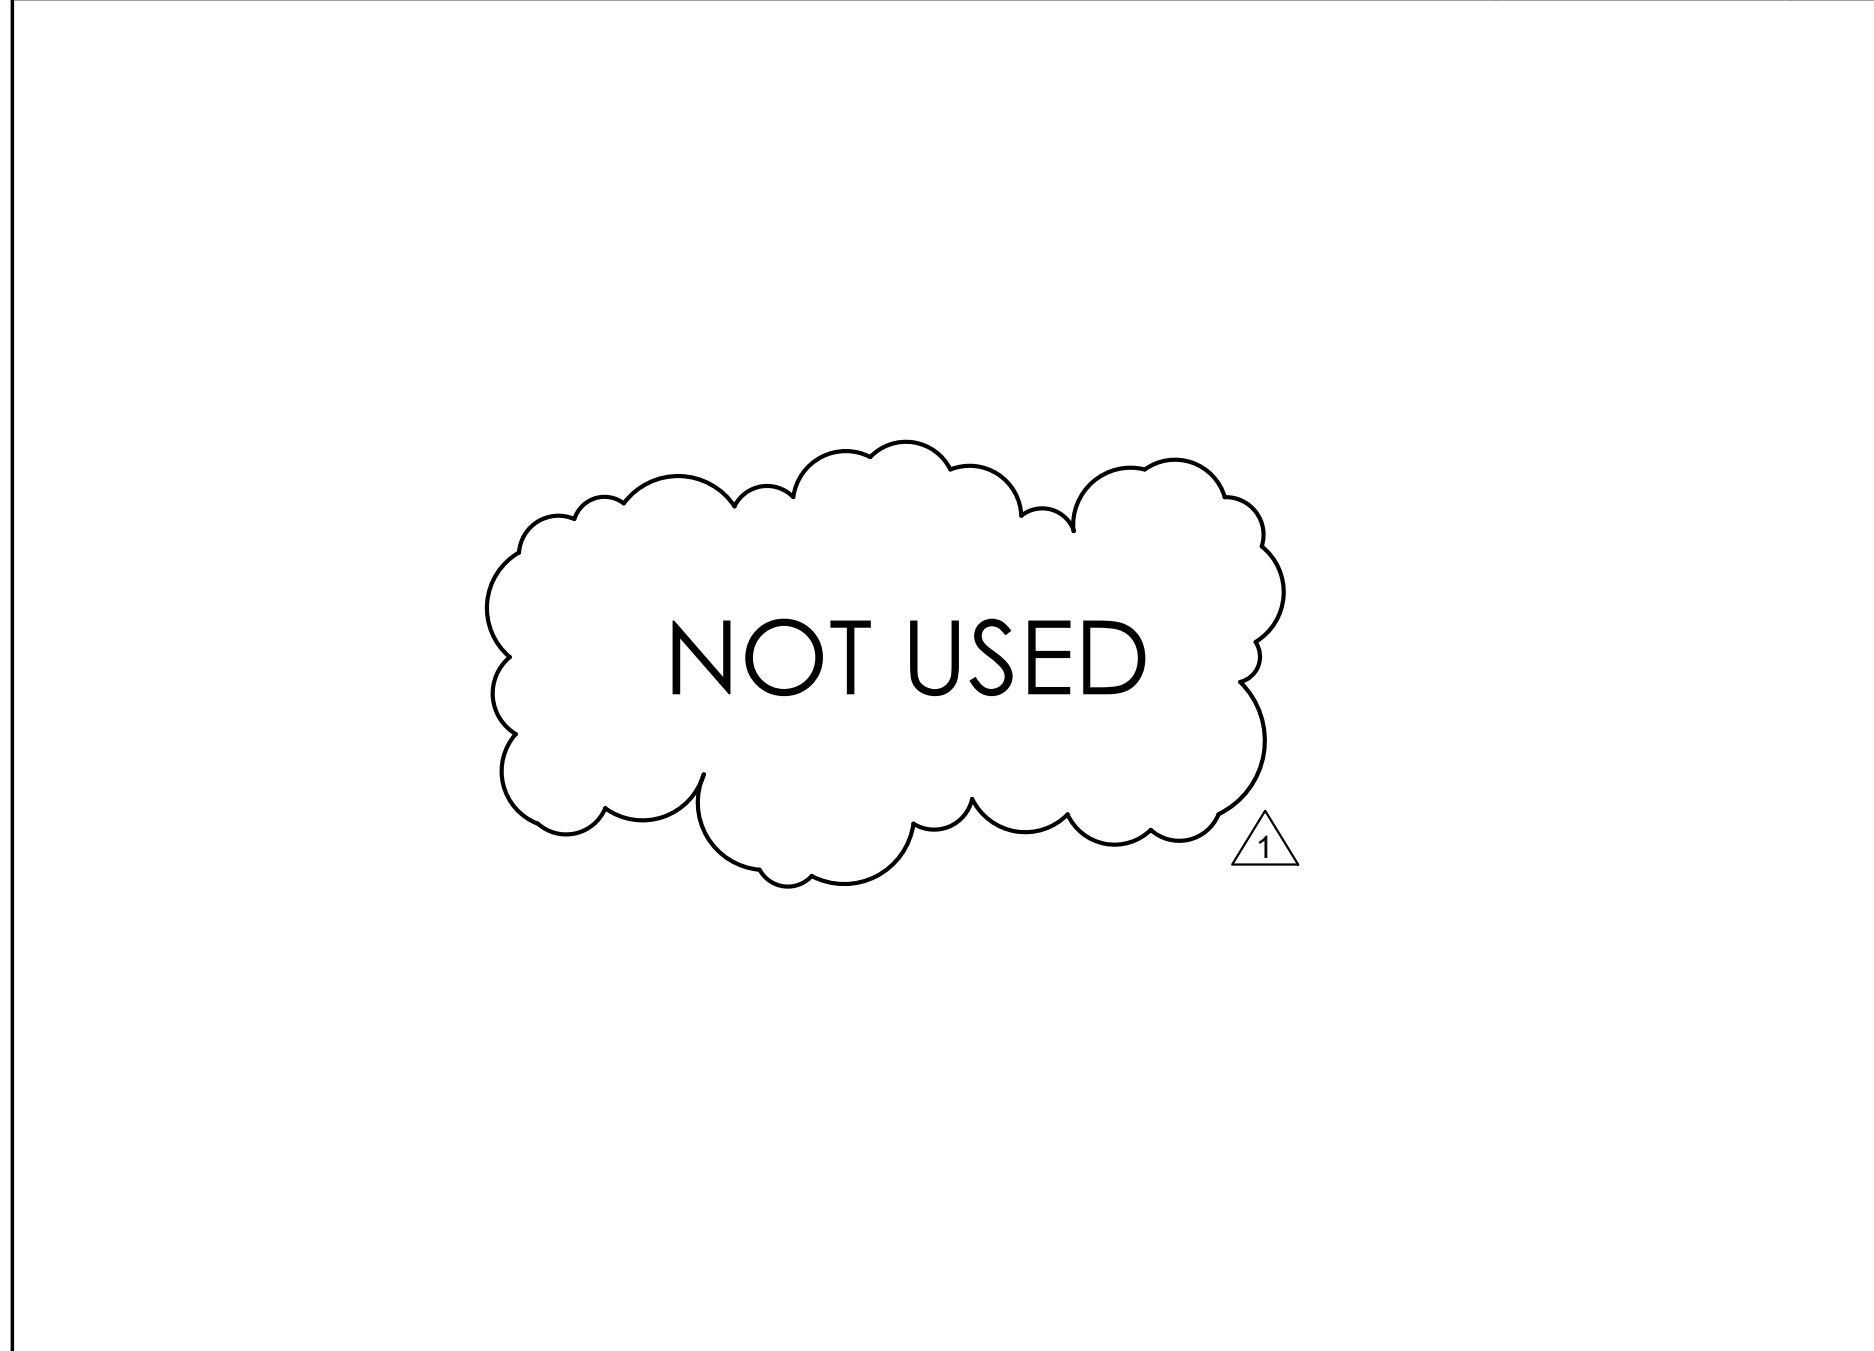


INTERIOR ELEVATION SCALE 1/2" = 1'-0" 4

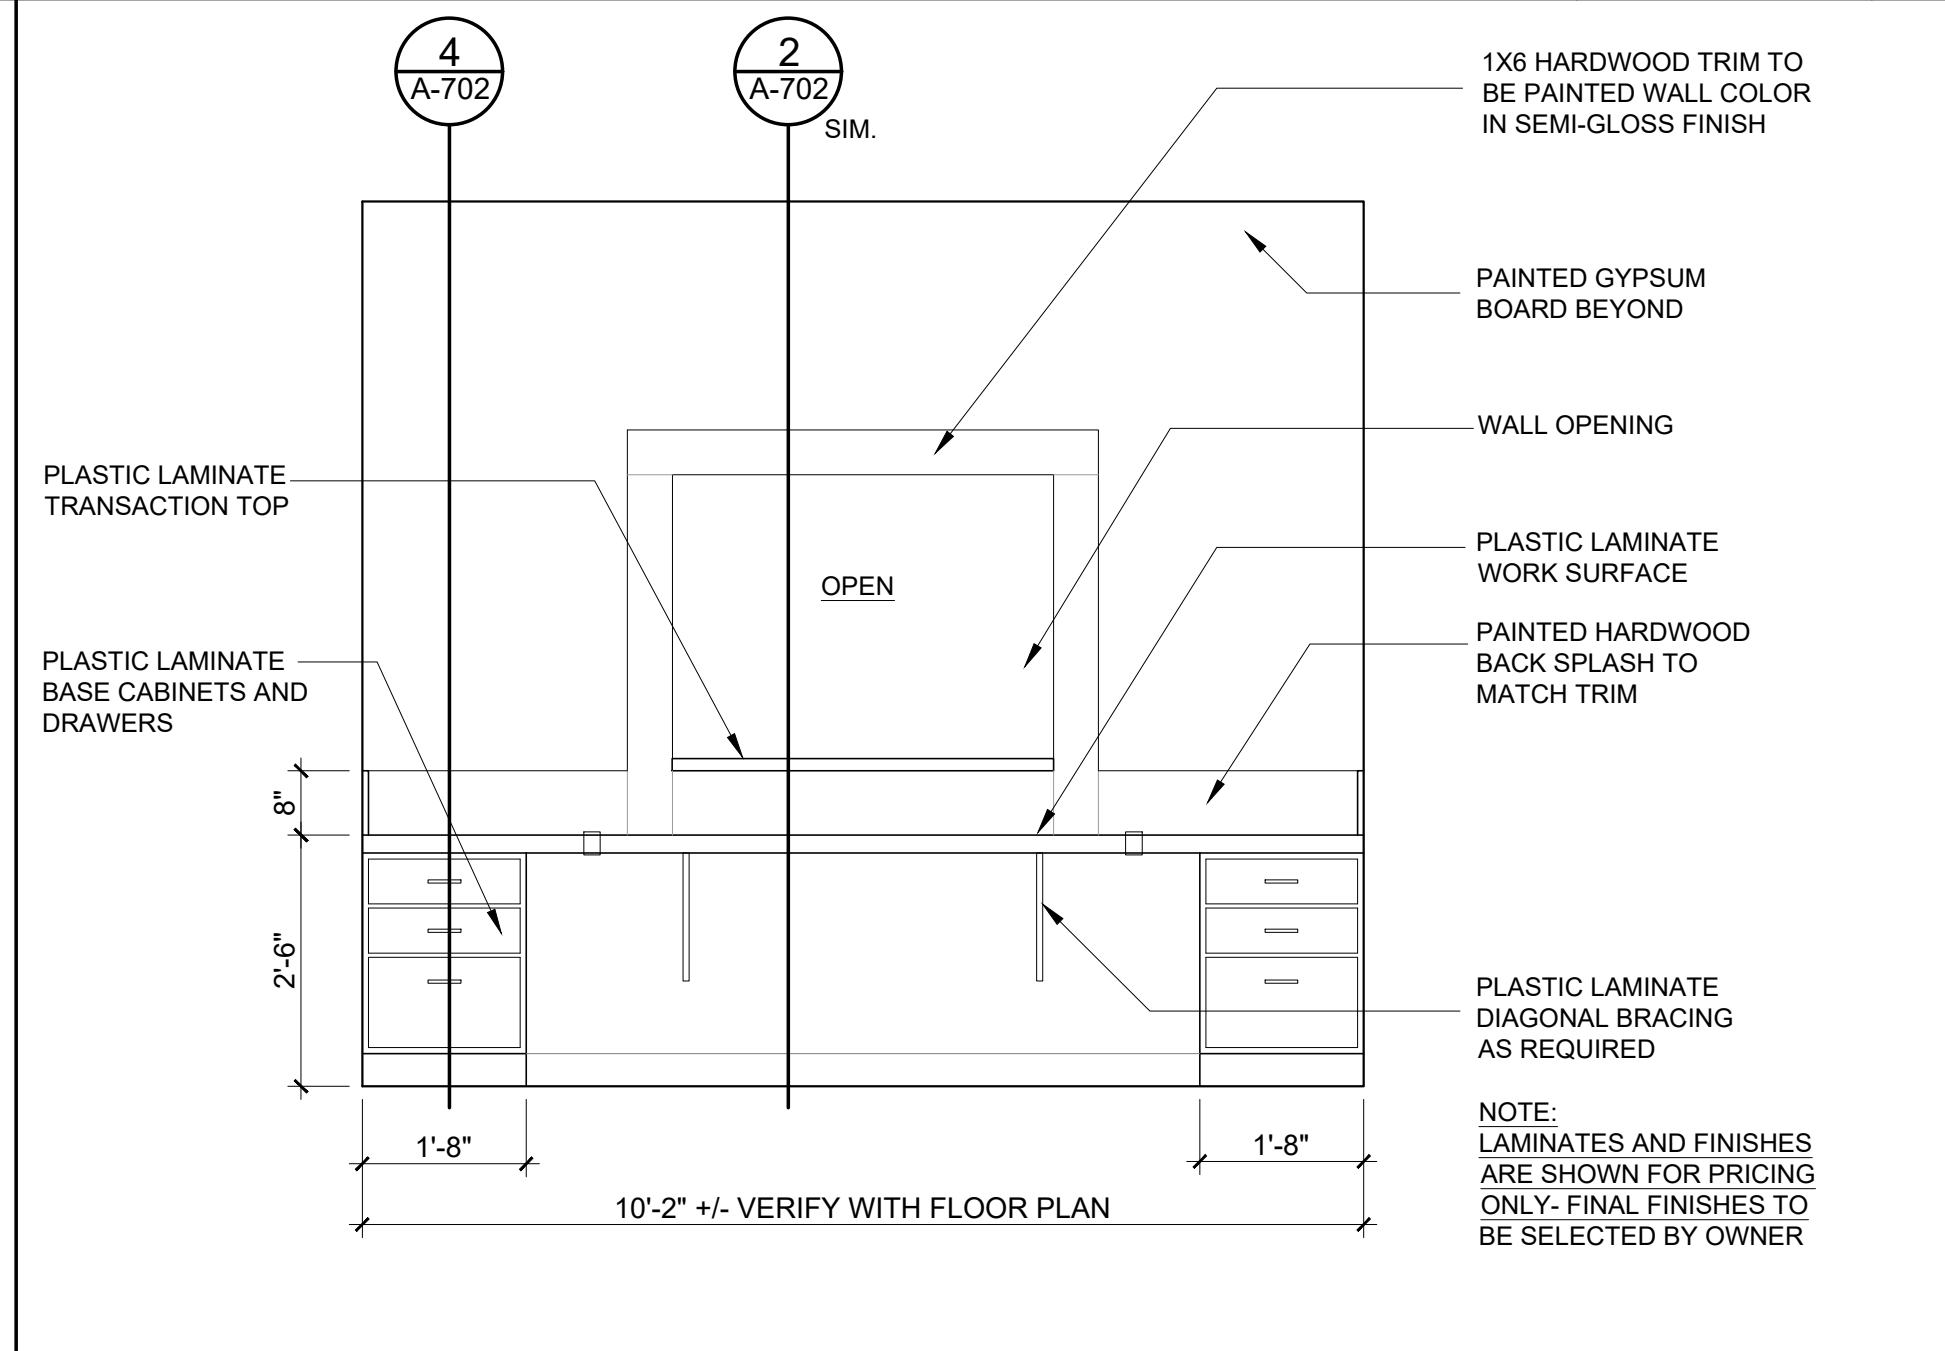


INTERIOR ELEVATION SCALE 1/2" = 1'-0" 5

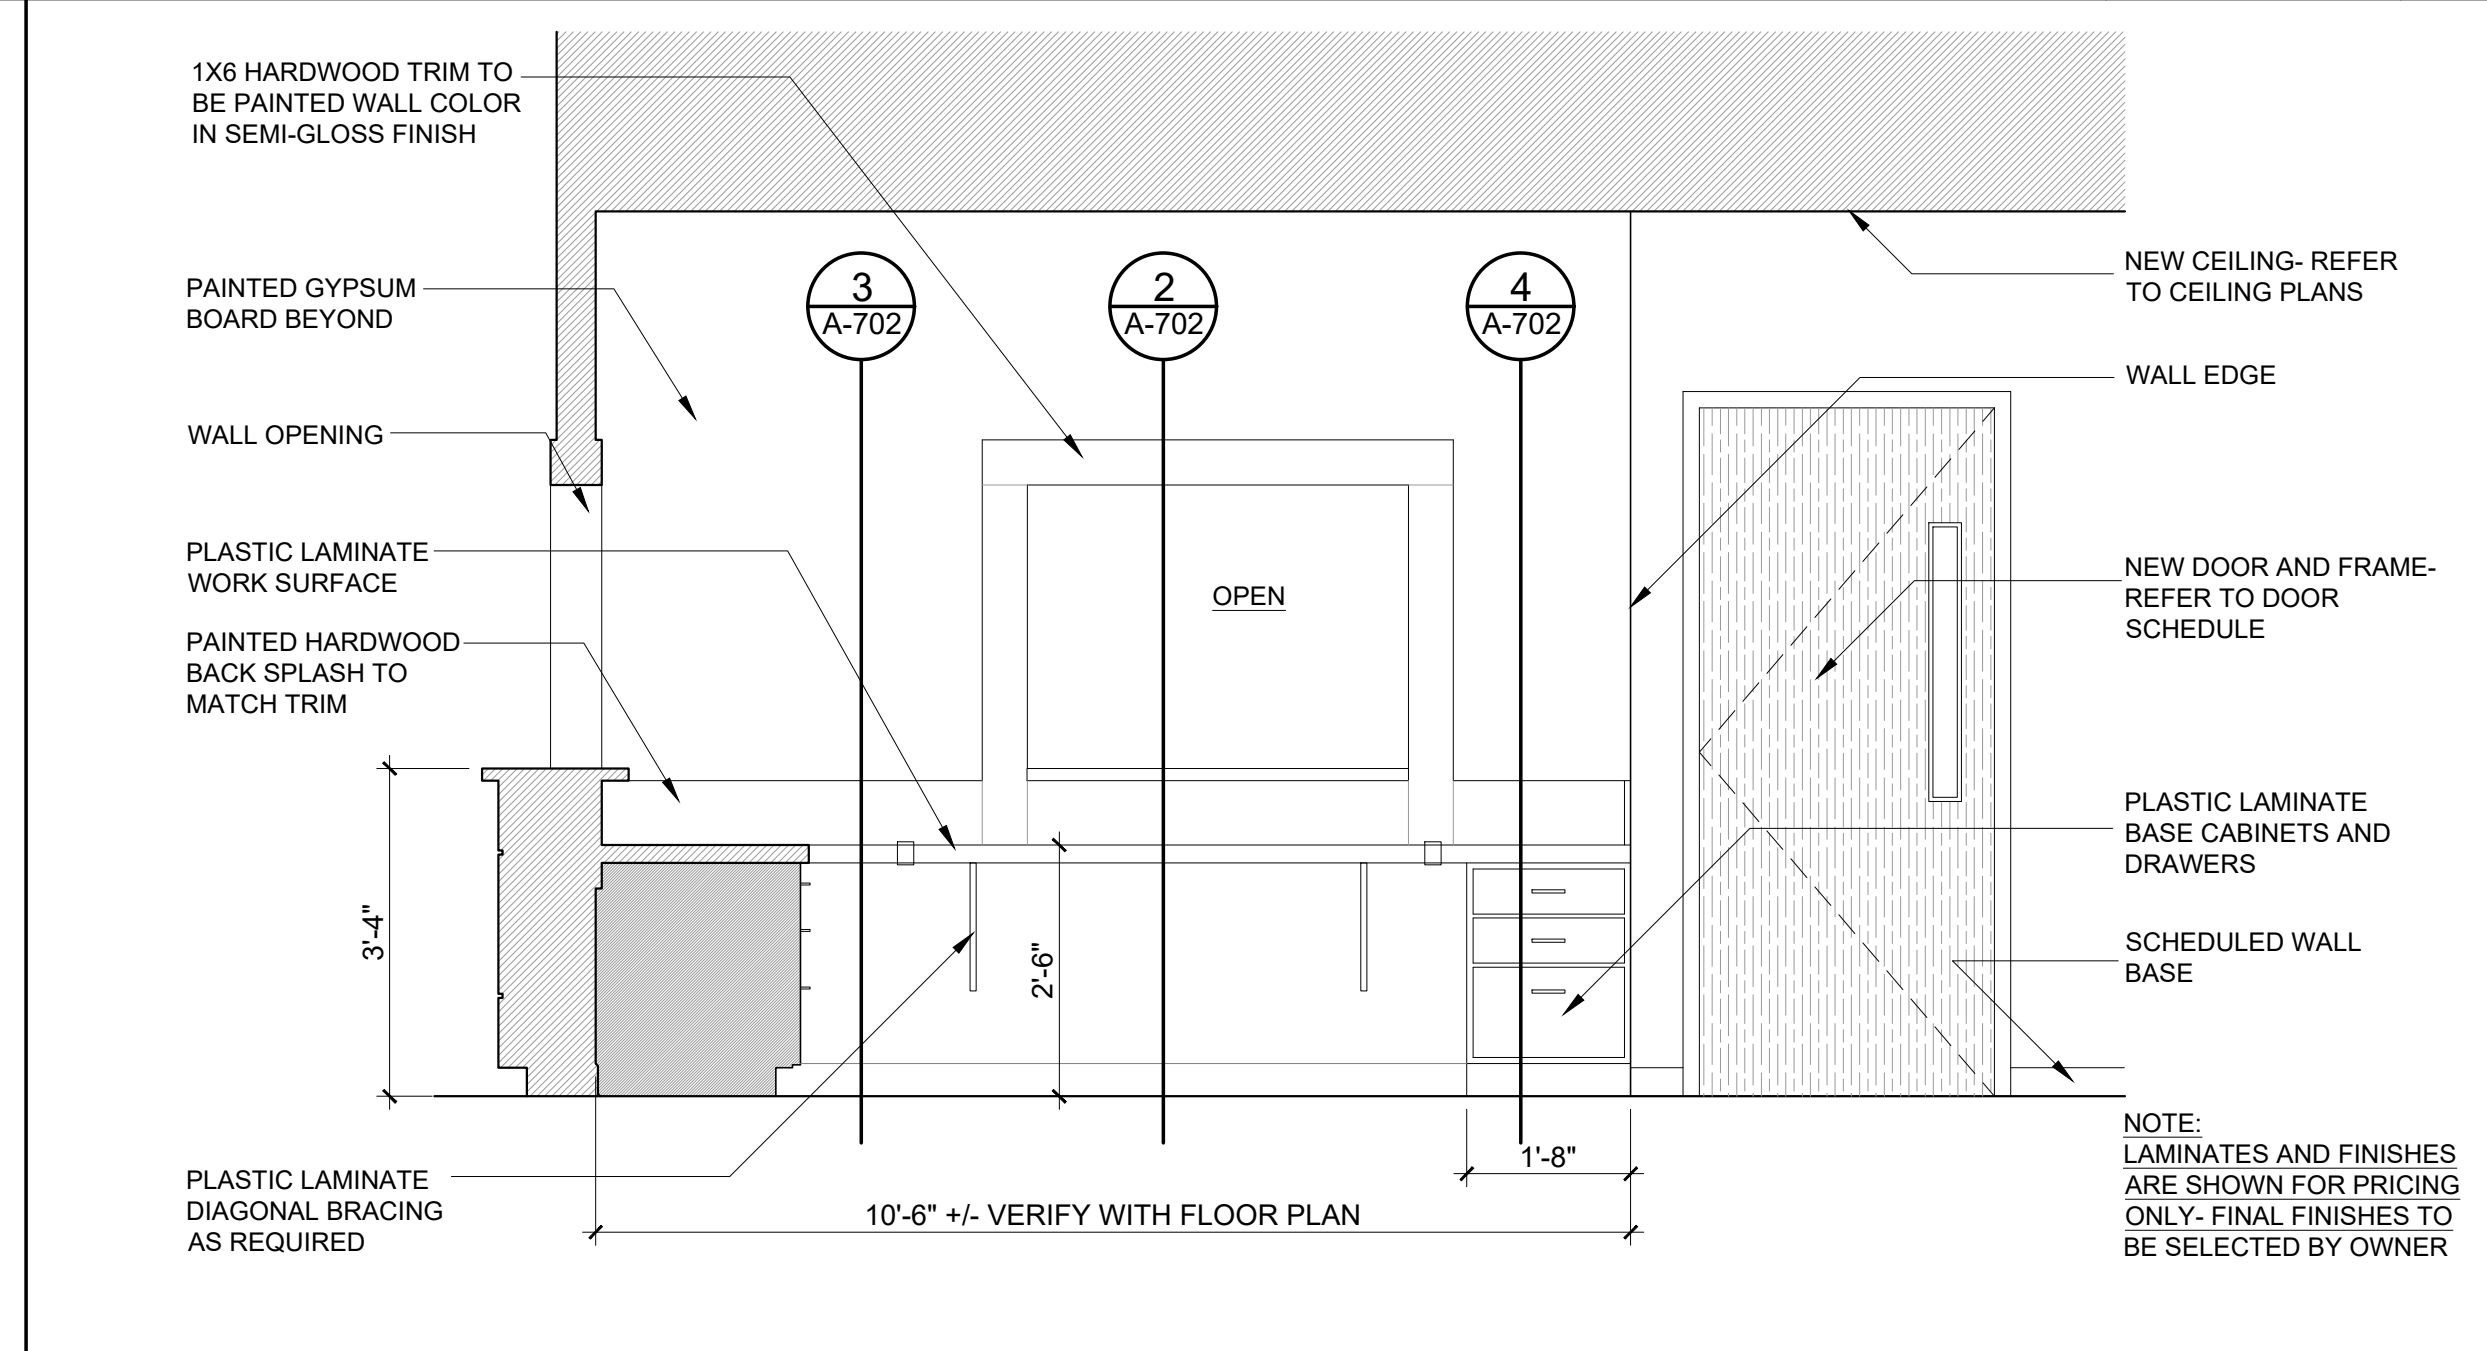


INTERIOR ELEVATION SCALE 1/2" = 1'-0" 6

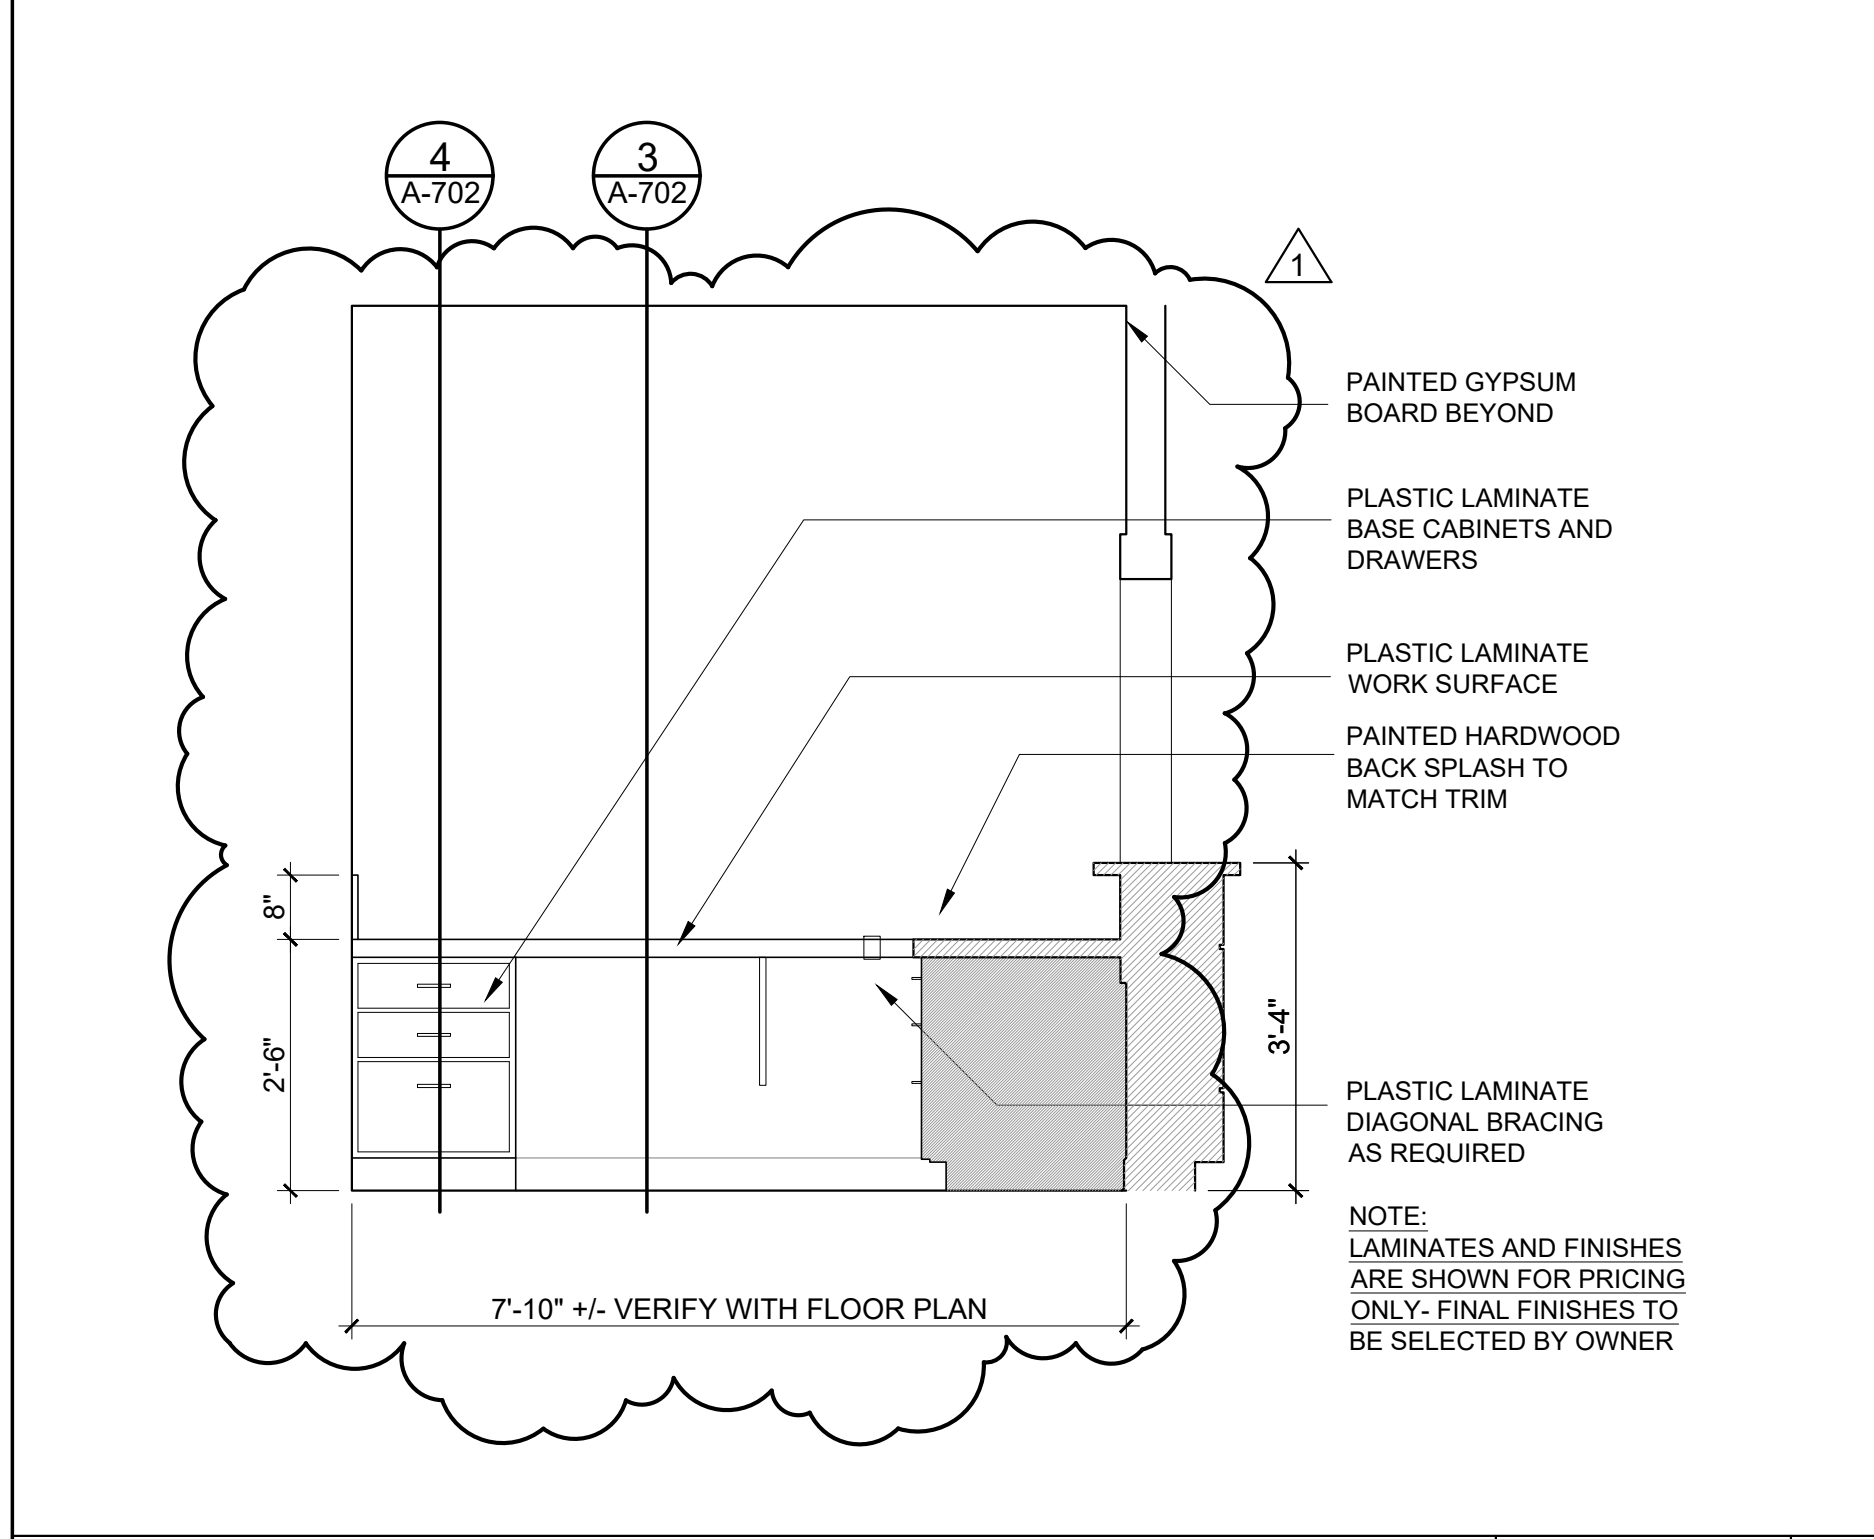

INTERIOR ELEVATION SCALE 1/2" = 1'-0" 7

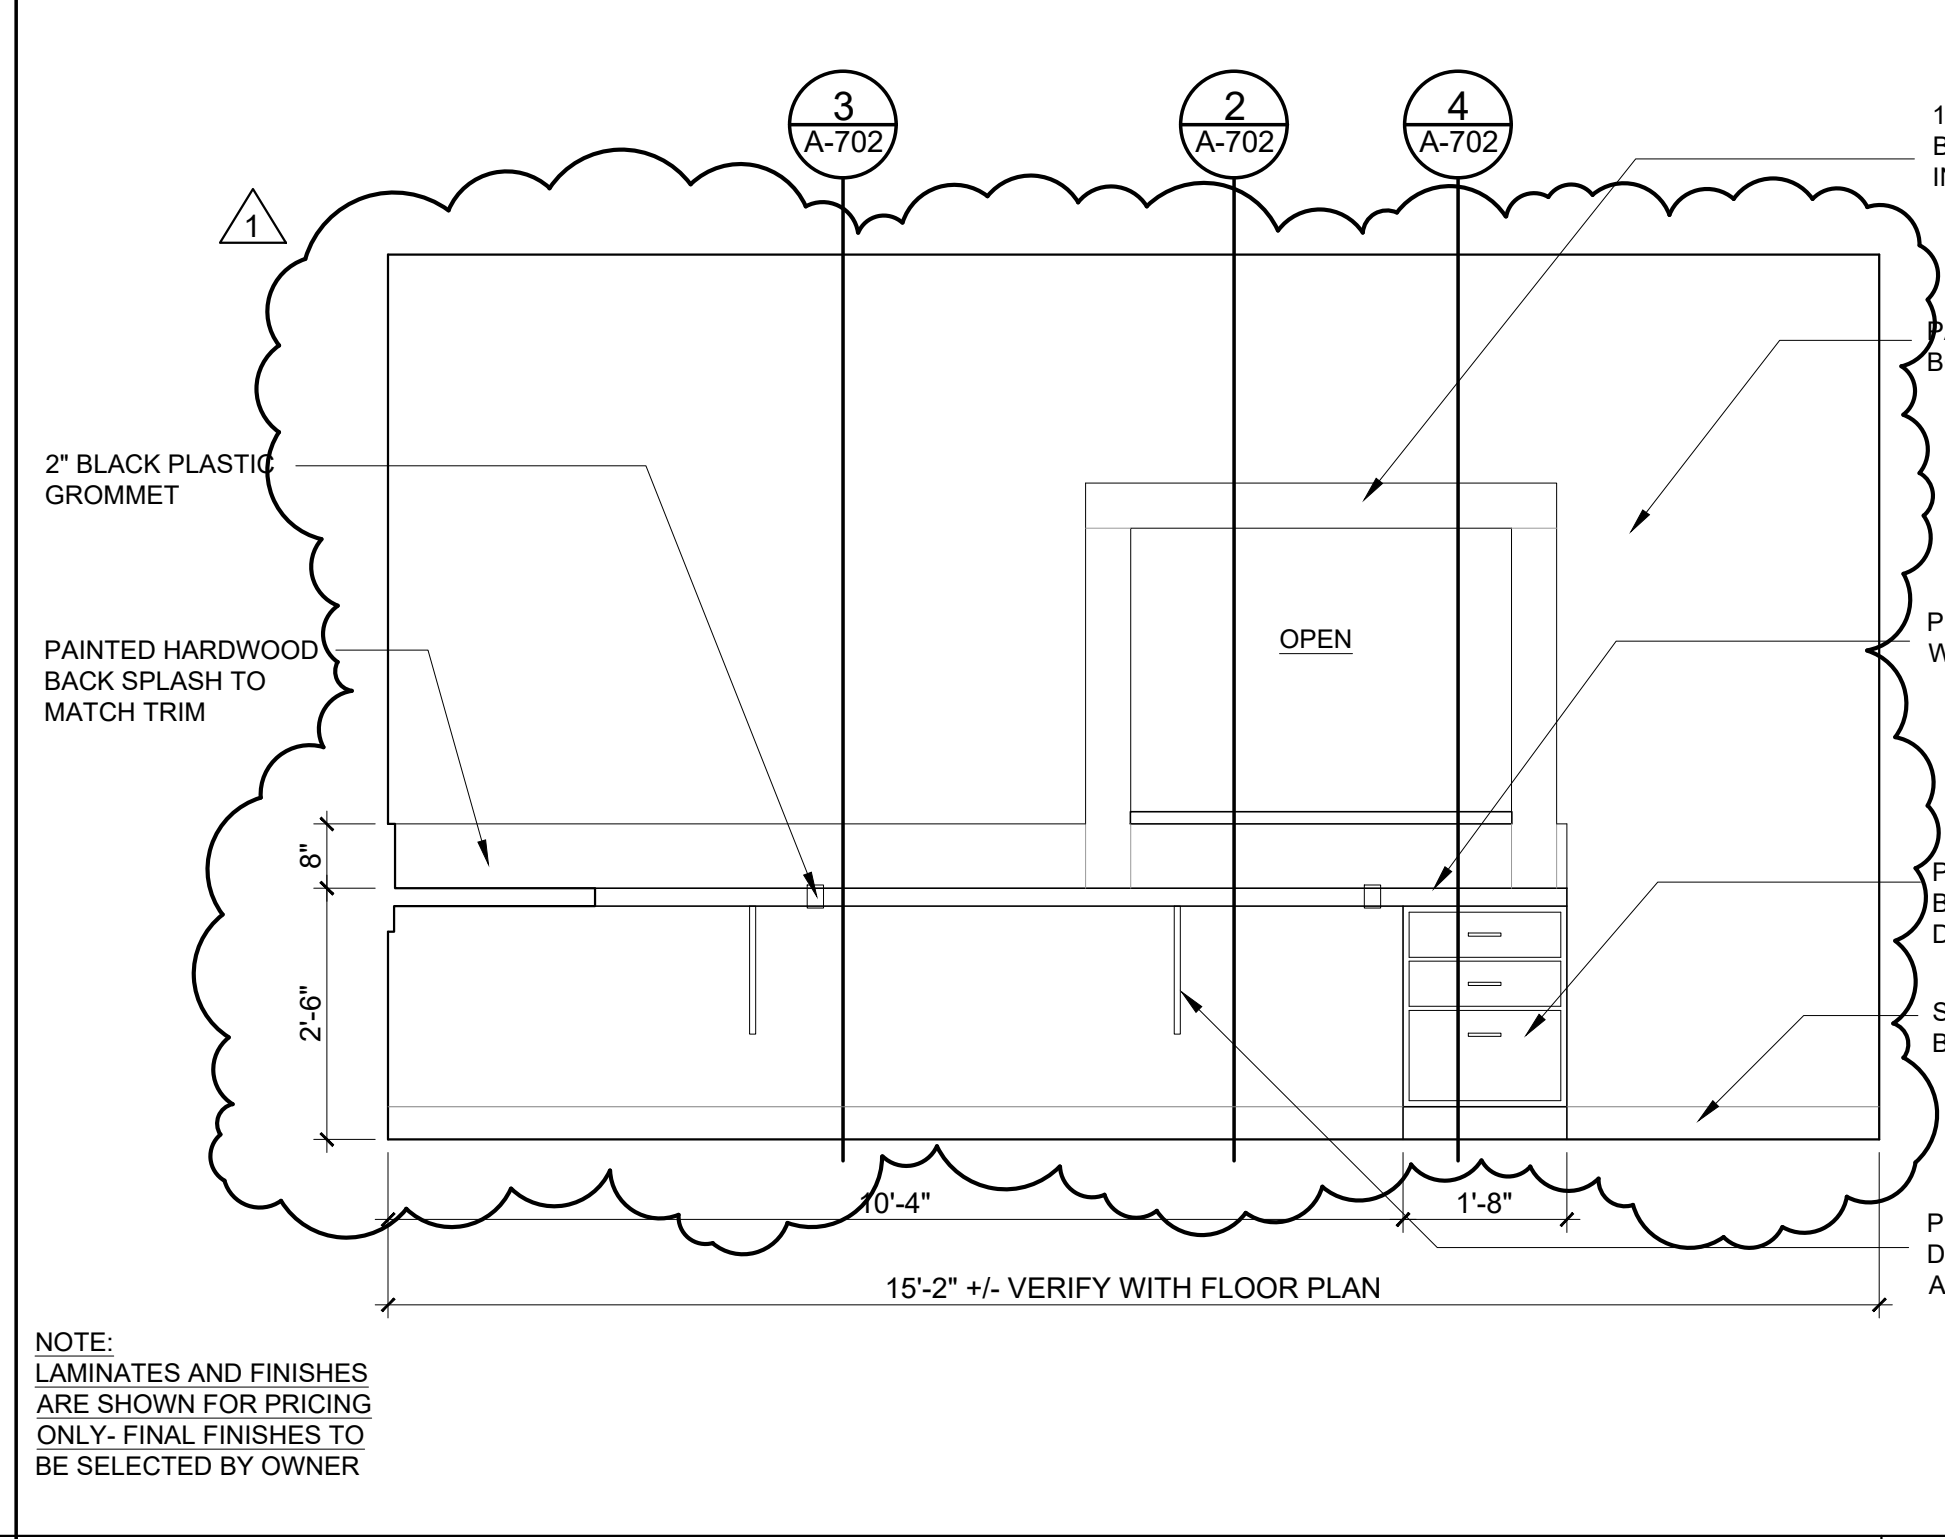

INTERIOR ELEVATION SCALE 1/2" = 1'-0" 8

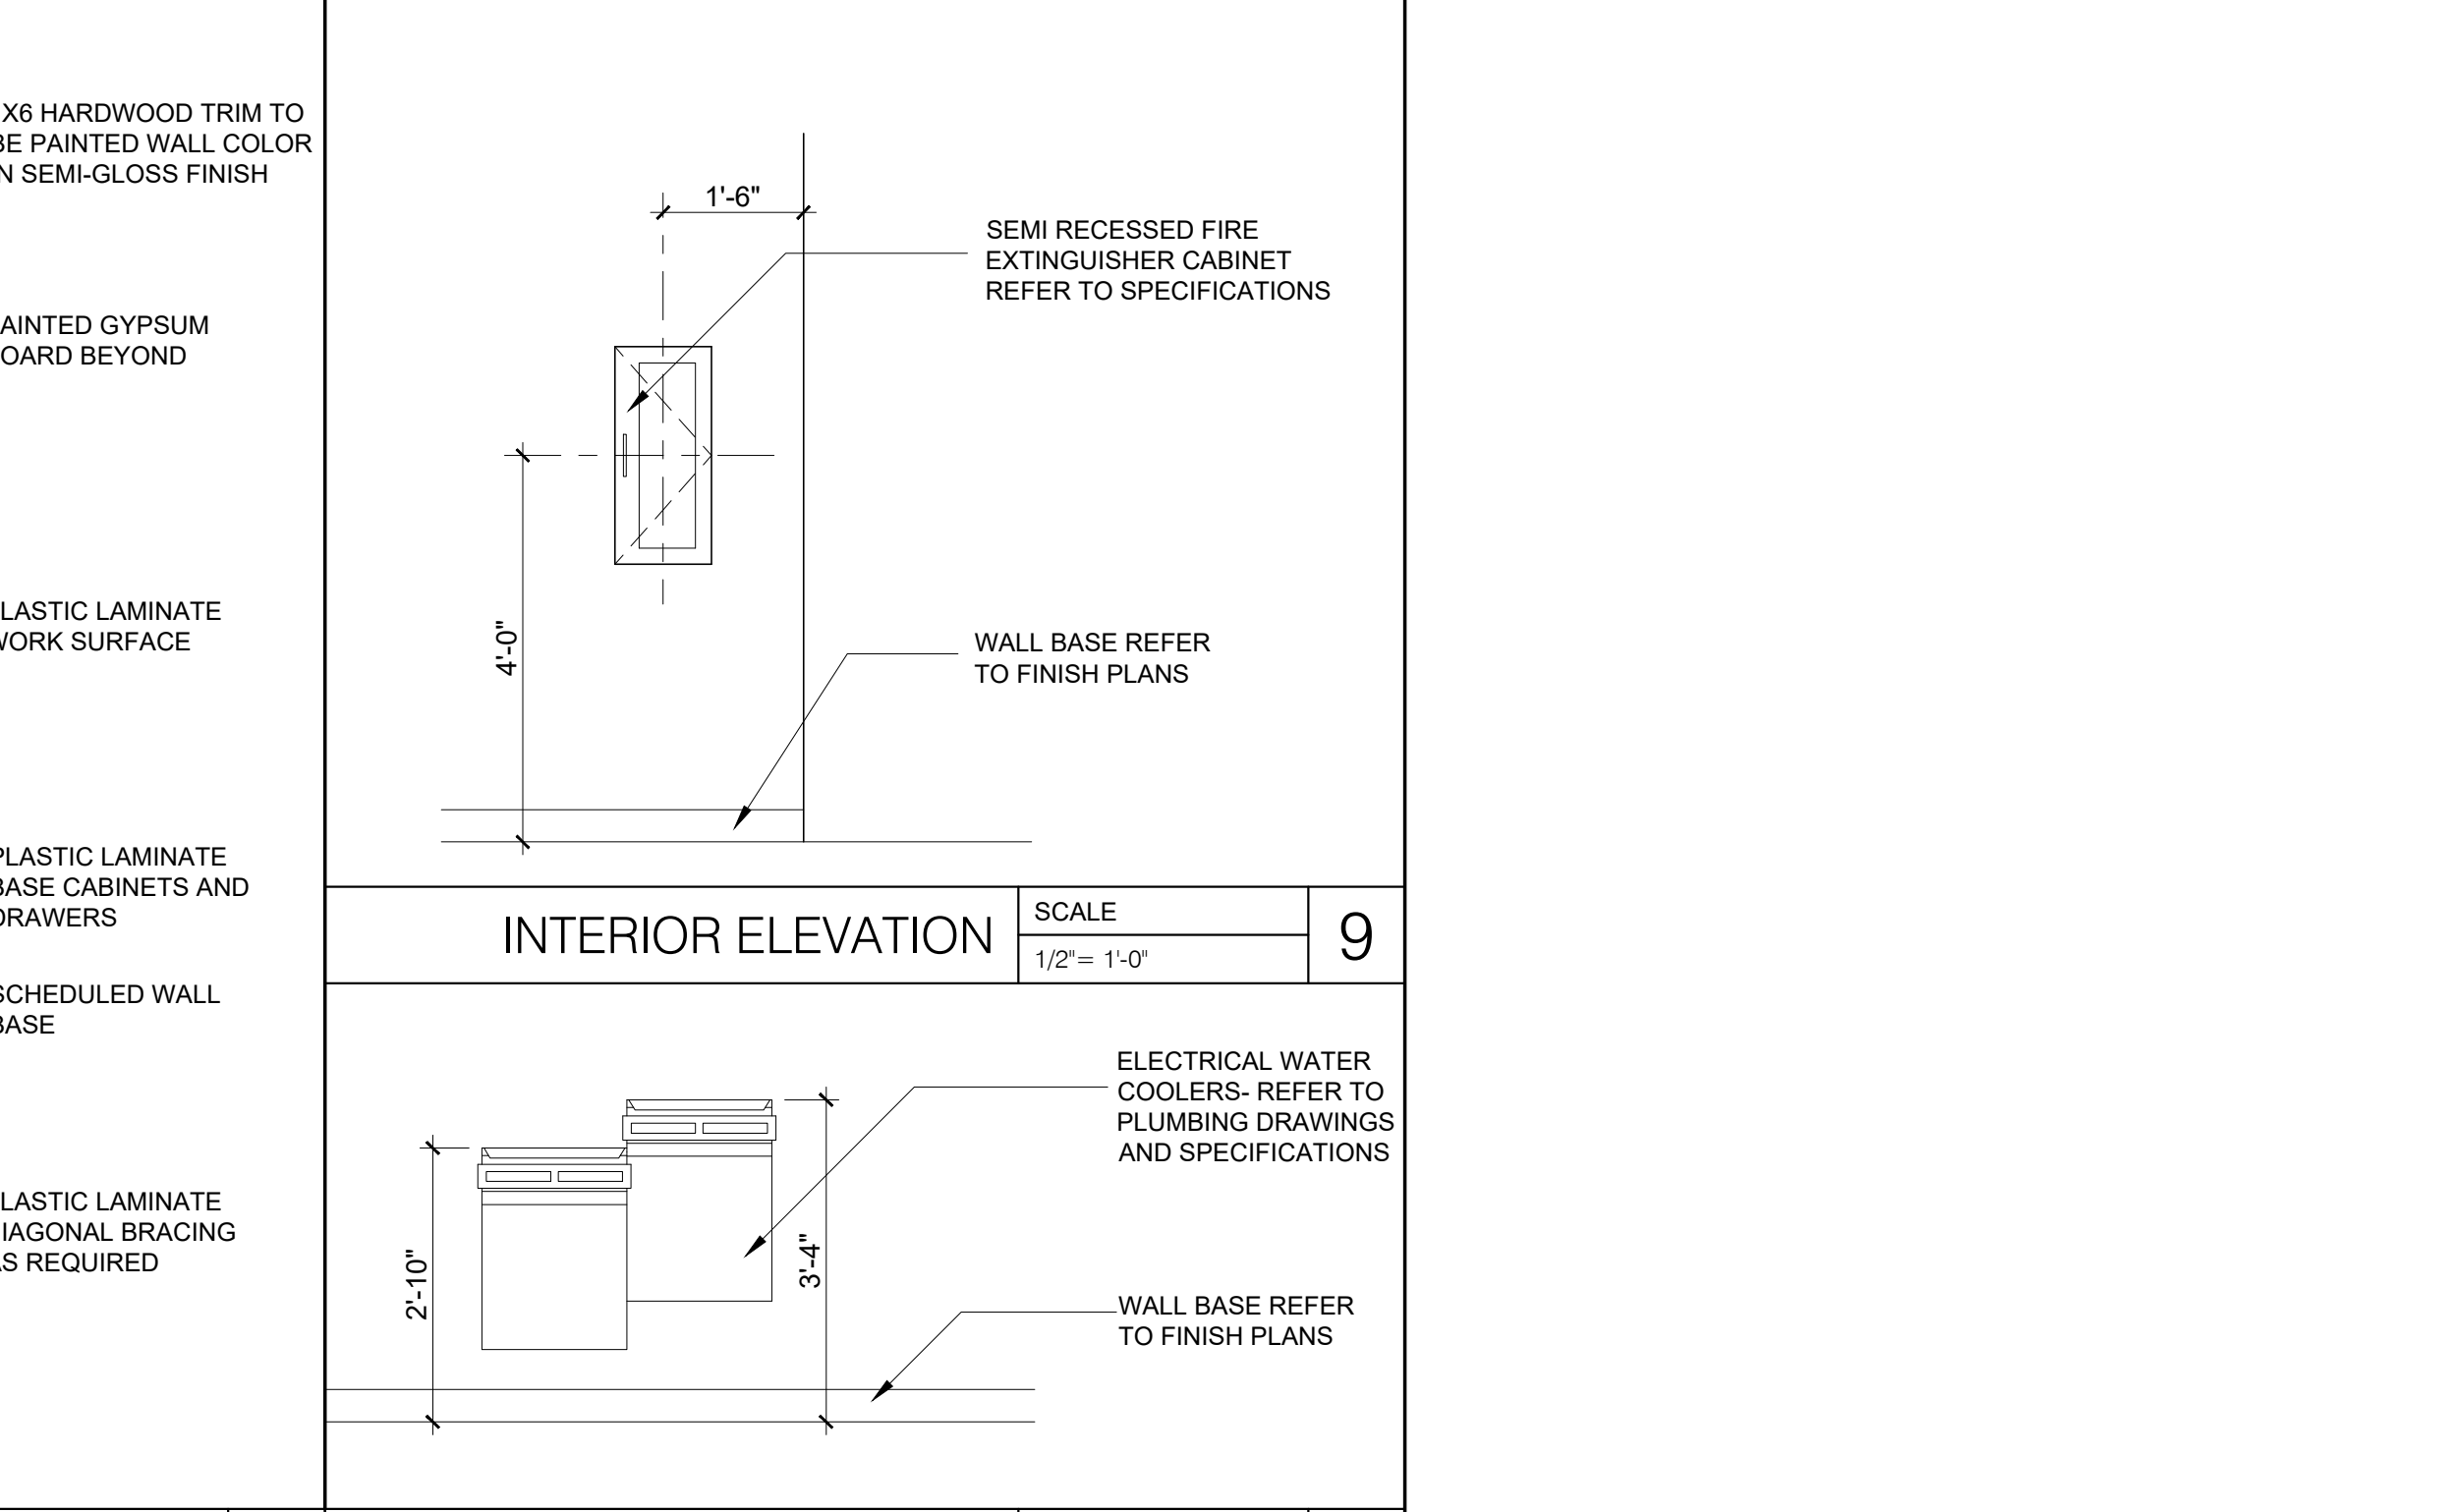

INTERIOR ELEVATION SCALE 1/2" = 1'-0" 9

INTERIOR ELEVATION SCALE 1/2" = 1'-0" 10

ph
design

PARK + HIGGINS DESIGN, LLC

4545 FORSYTH ROAD, MACON, GEORGIA 31210

brannen.park@parkhigginsdesign.com
478-972-9329
david.higgins@parkhigginsdesign.com
205.612.9110

THIS DRAWING IS THE PROPERTY OF PARK + HIGGINS DESIGN, LLC. IT IS TO BE USED ONLY FOR THE PROJECT AND SITE SPECIFICALLY IDENTIFIED HEREIN, AND IS NOT TO BE USED ON OTHER PROJECTS OR EXTENSIONS TO THIS PROJECT, OR REPRODUCED IN WHOLE OR IN PART, EXCEPT BY AGREEMENT IN WRITING AND WITH APPROPRIATE COMPENSATION.

SEAL
GEORGIA
REGISTERED
No. 015835
PROFESSIONAL
ARCHITECT
BRANNEN PARK
08-11-2025

RENOVATIONS AND MODIFICATIONS FOR
CROSSROADS CHRISTIAN COUNSELING
CENTER, INC.

717 NORTH AVENUE
MACON, GEORGIA 31211

REVISION	DATE	DESCRIPTION
1	08-11-2025	REVISION PER EXISTING CONDITIONS

SHEET TITLE

INTERIOR ELEVATIONS

JOB NUMBER

25-CC-01

DATE


08-04-2025

SHEET NUMBER

A-700

REVISION	DATE	DESCRIPTION
1	08-11-2025	REVISION PER EXISTING CONDS


SHEET TITLE SECTIONS AND CONSTRUCTION DETAILS
JOB NUMBER 25-CC-01
DATE 08-04-2025
SHEET NUMBER

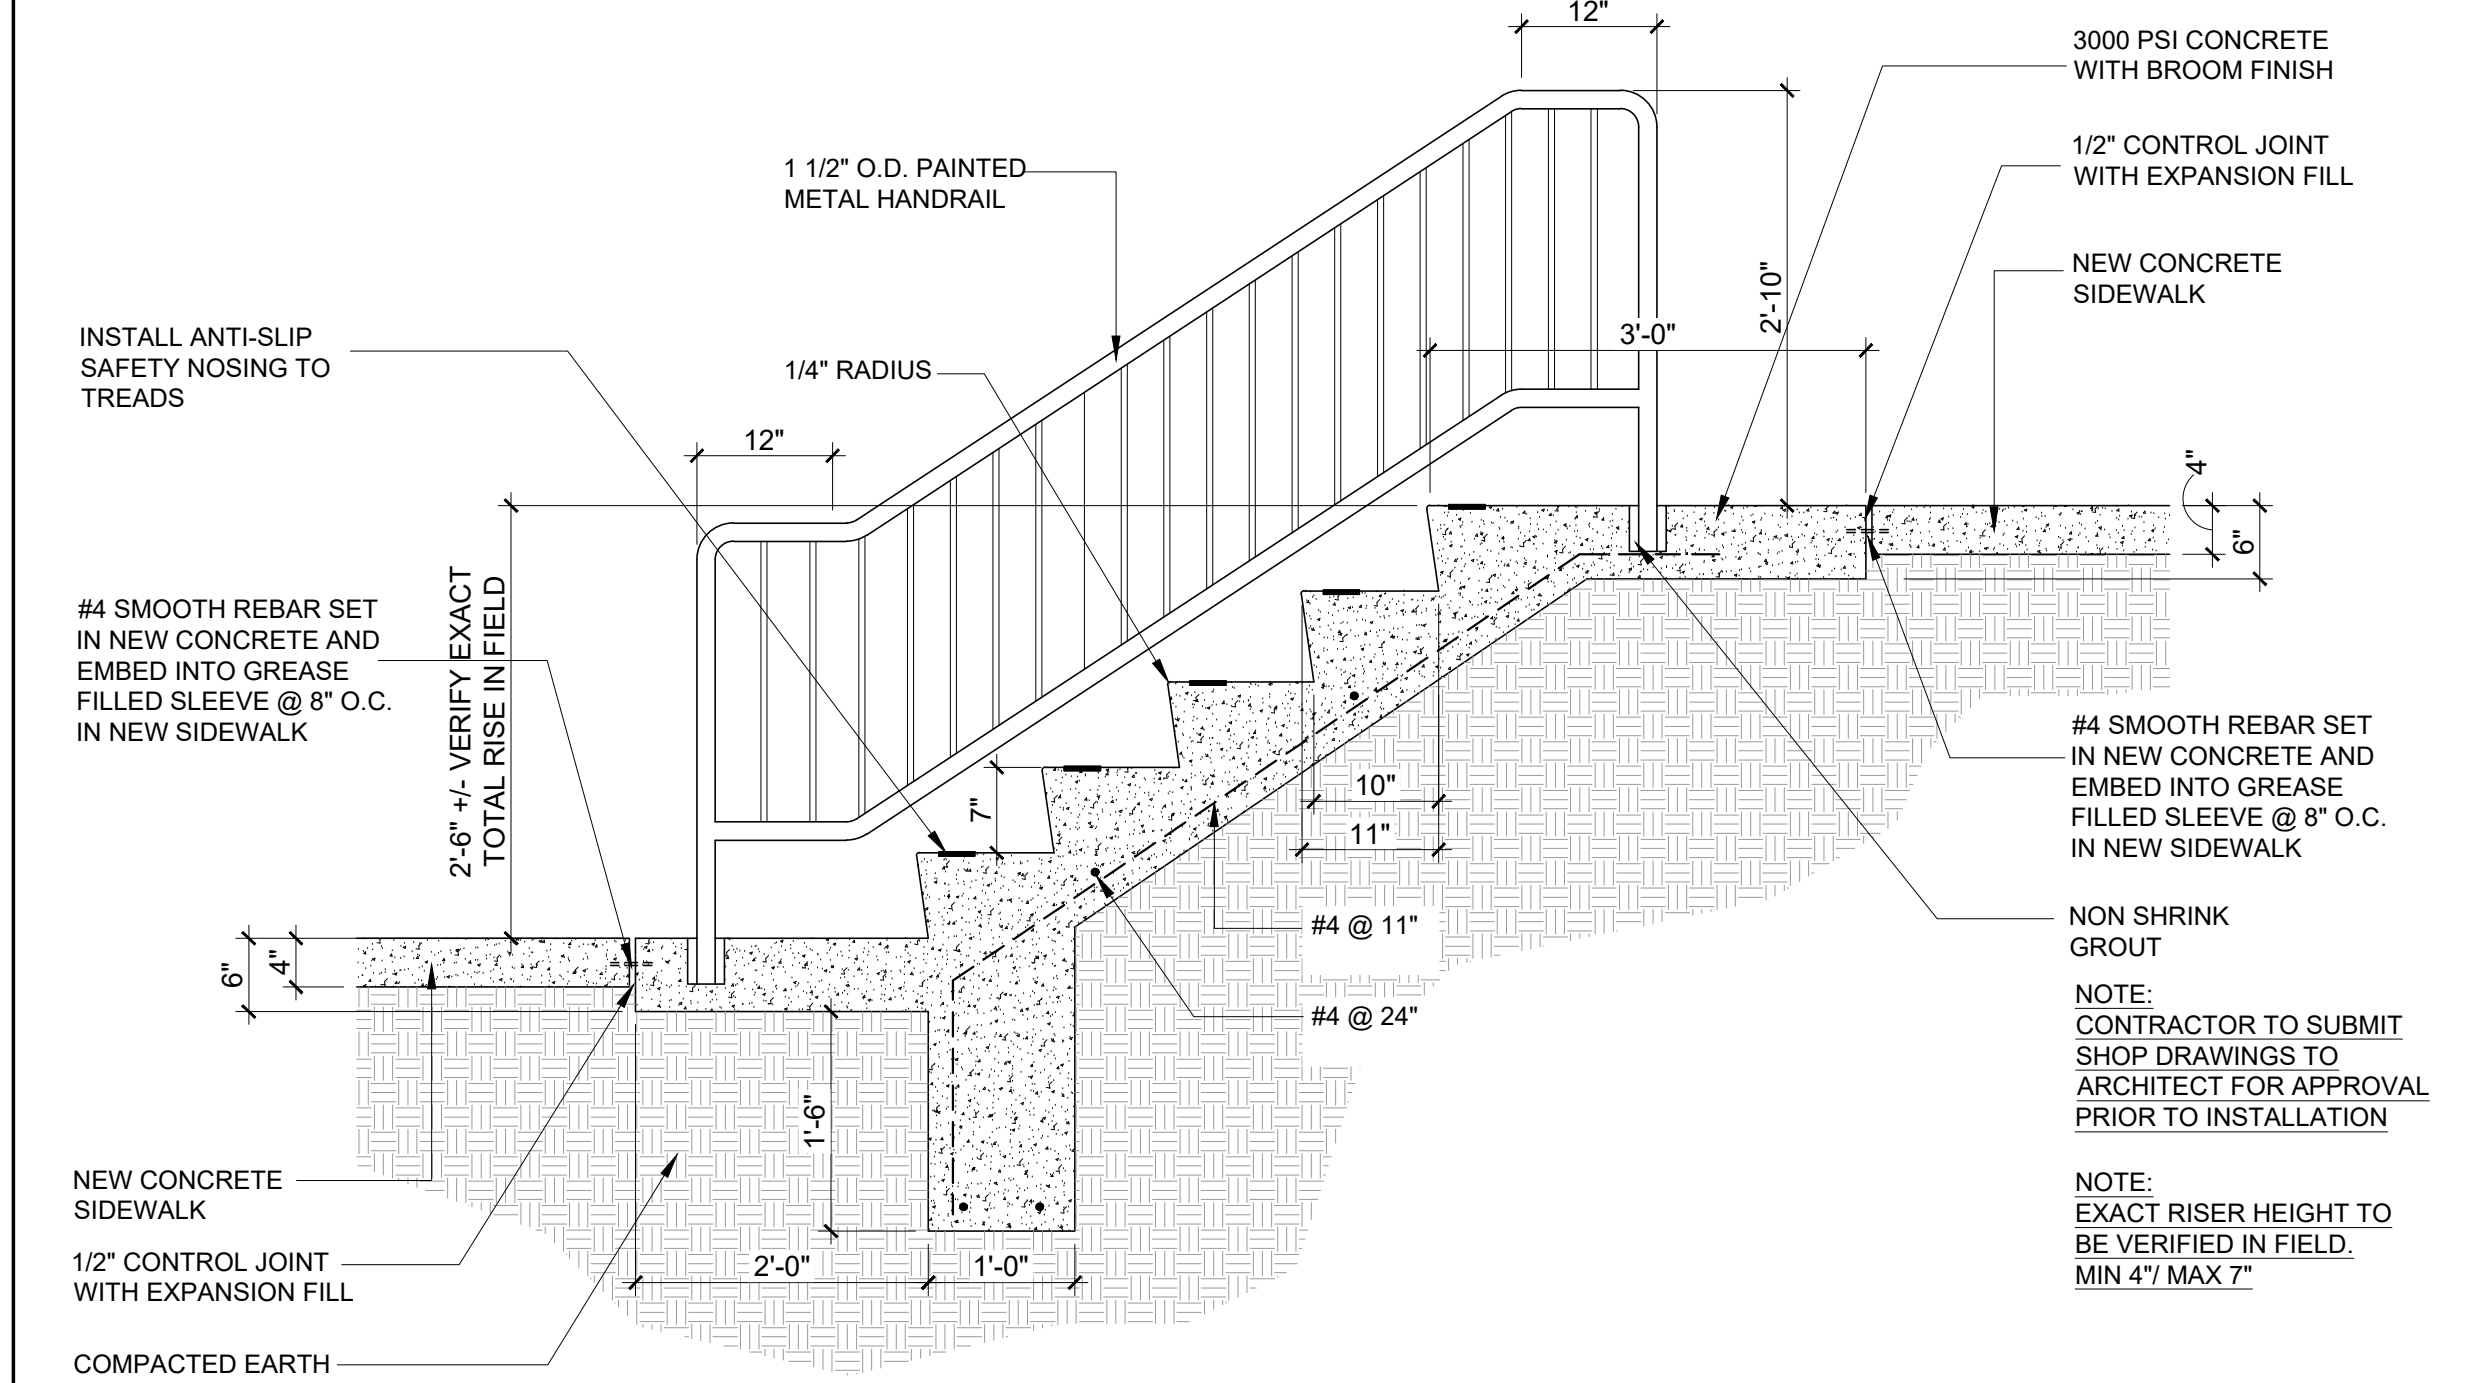

EXTERIOR CONCRETE STAIR DETAIL

SCALE
3/4" = 1'-0"


1

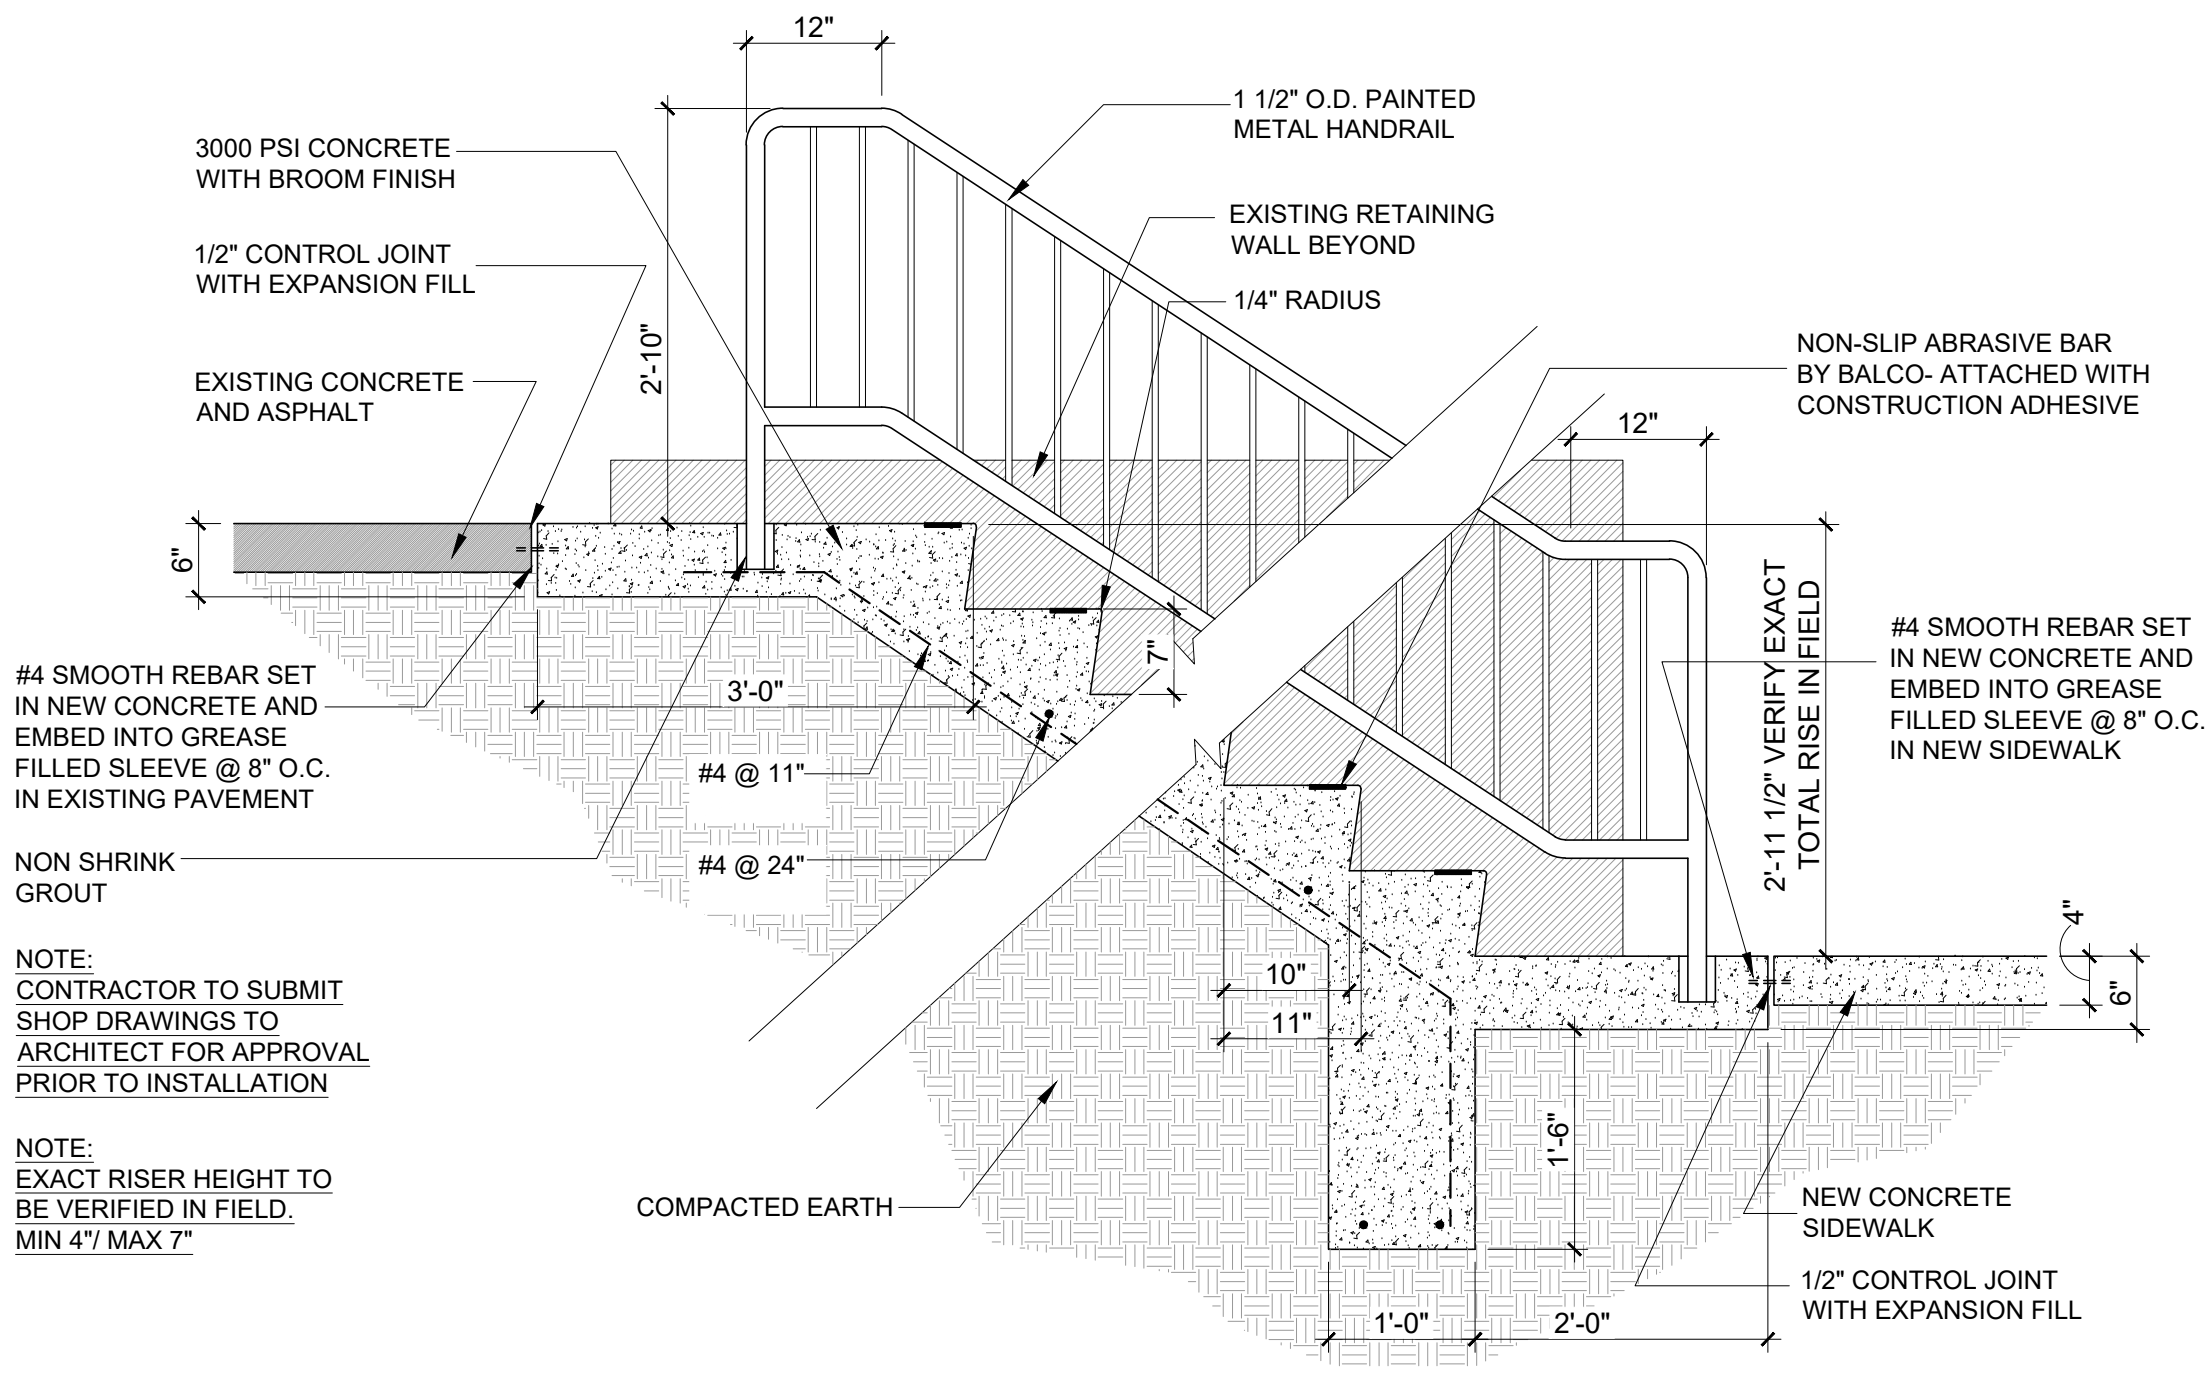

EXTERIOR CONCRETE STAIR DETAIL

SCALE
3/4" = 1'-0"


2

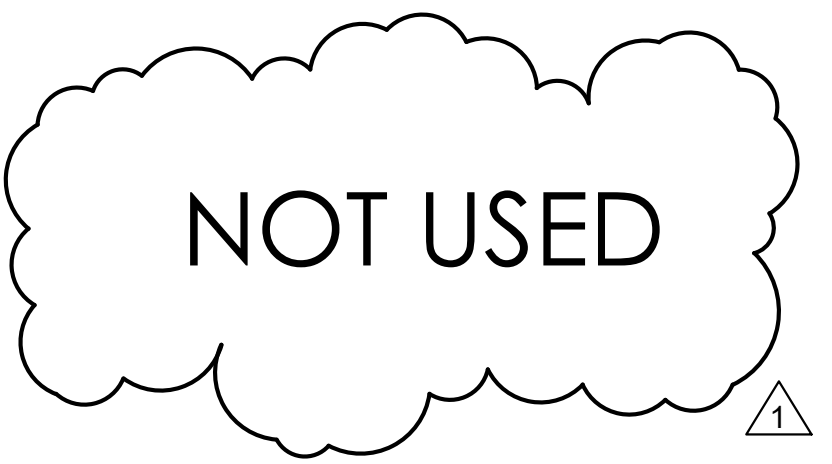

PLAN SECTION DETAIL

SCALE
1 1/2" = 1'-0"


3

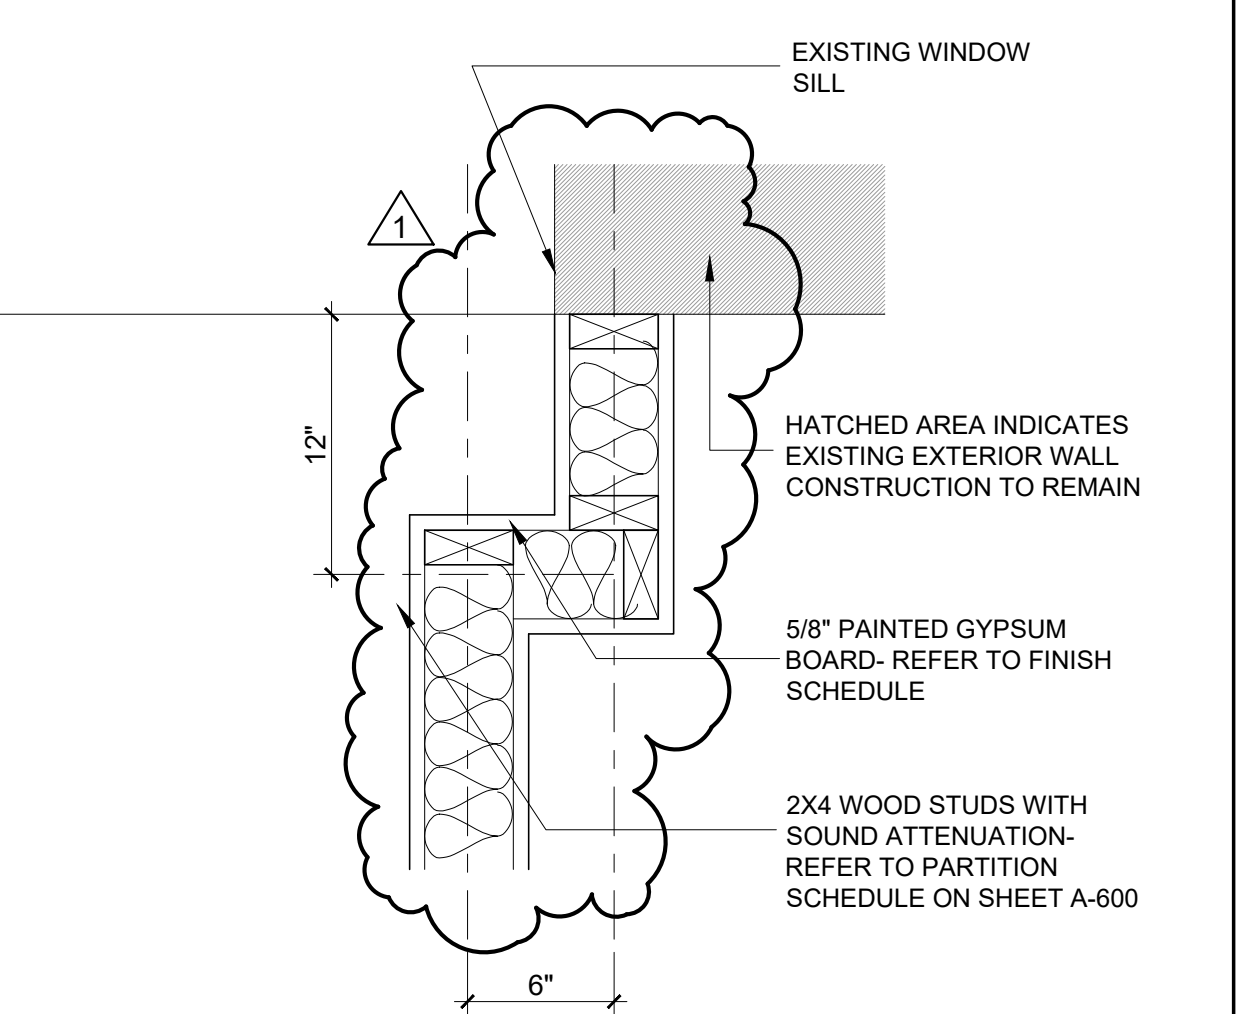

PLAN SECTION DETAIL

SCALE
1 1/2" = 1'-0"


4

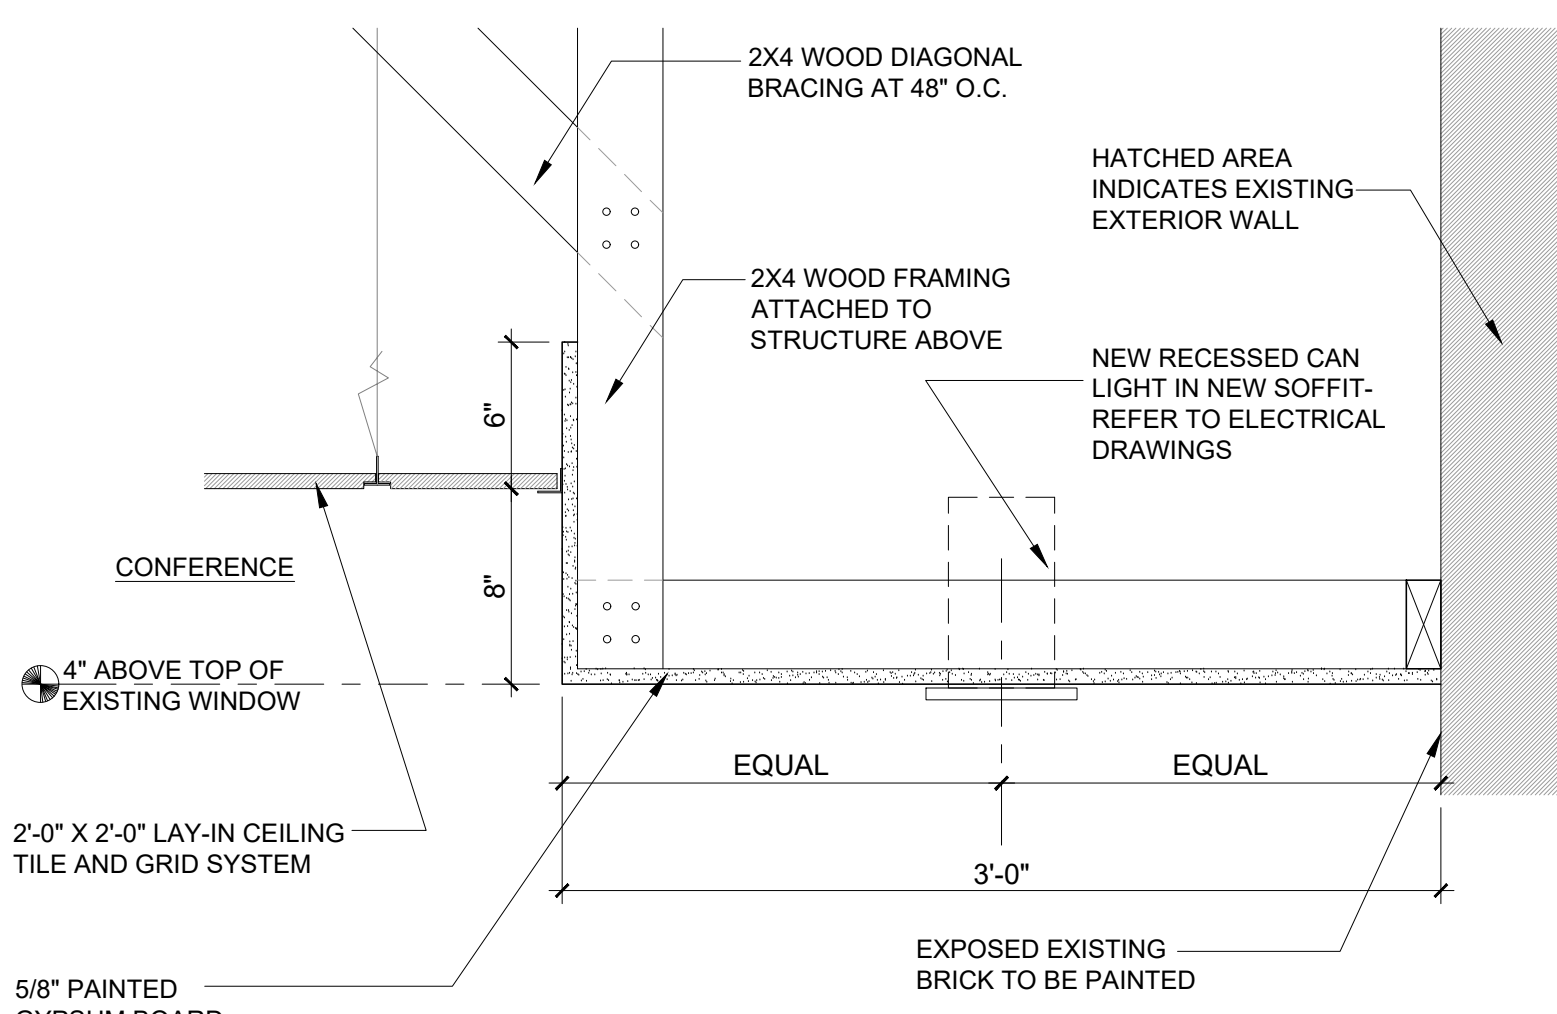

CEILING DETAIL

SCALE
1 1/2" = 1'-0"

5

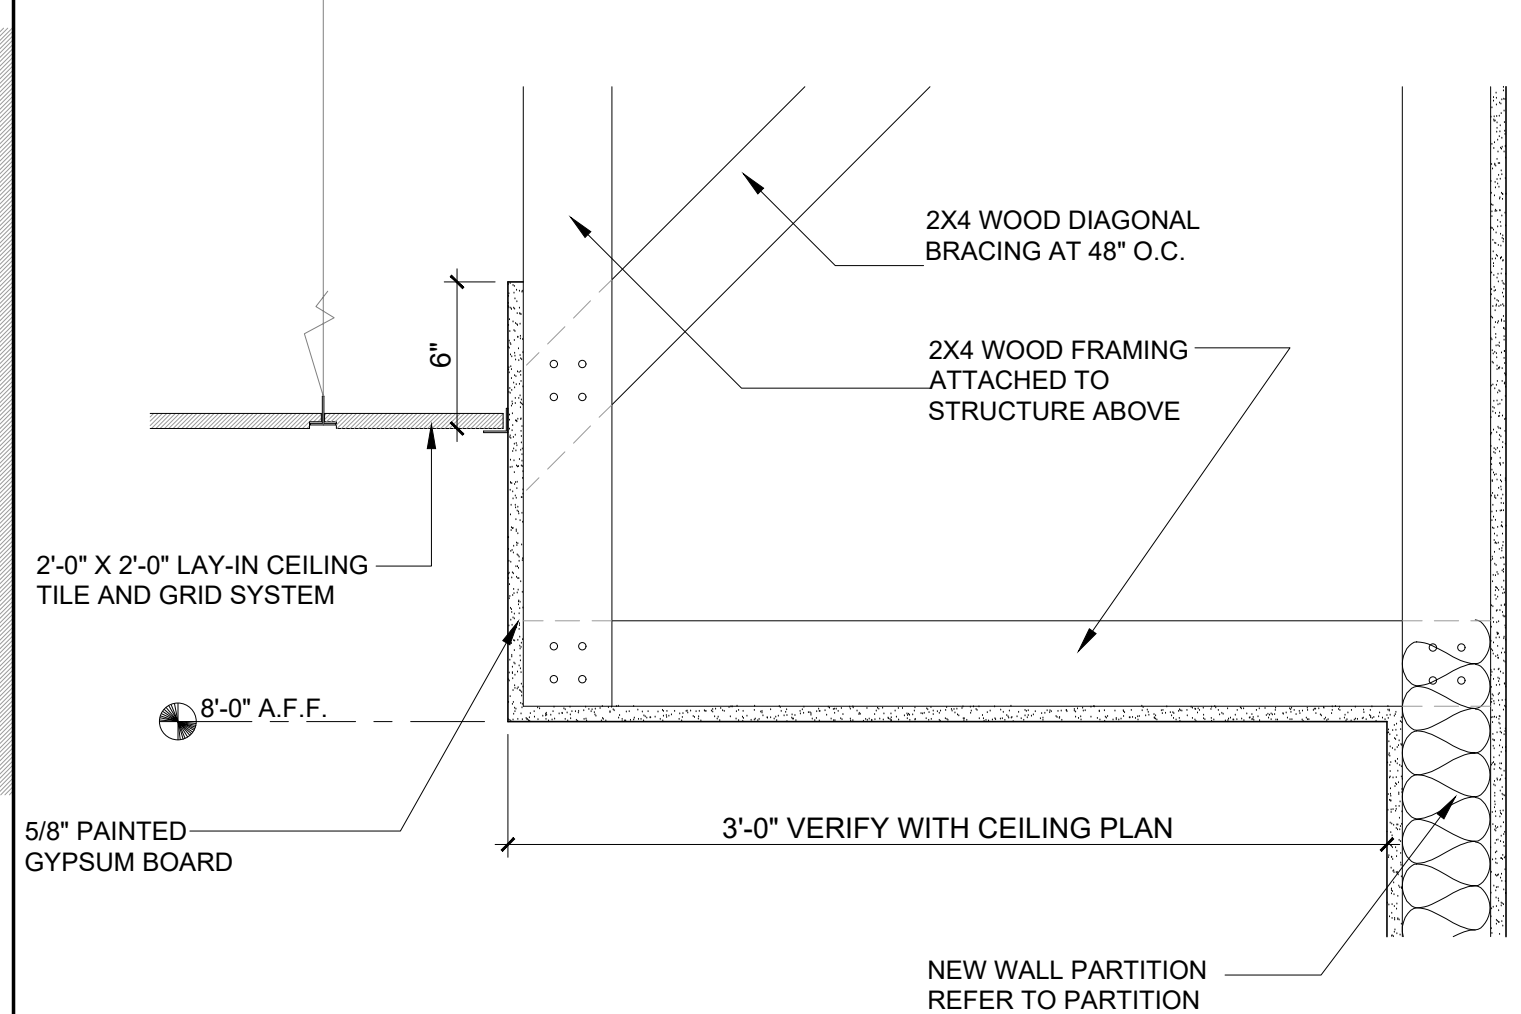

CEILING DETAIL

SCALE
1 1/2" = 1'-0"

6