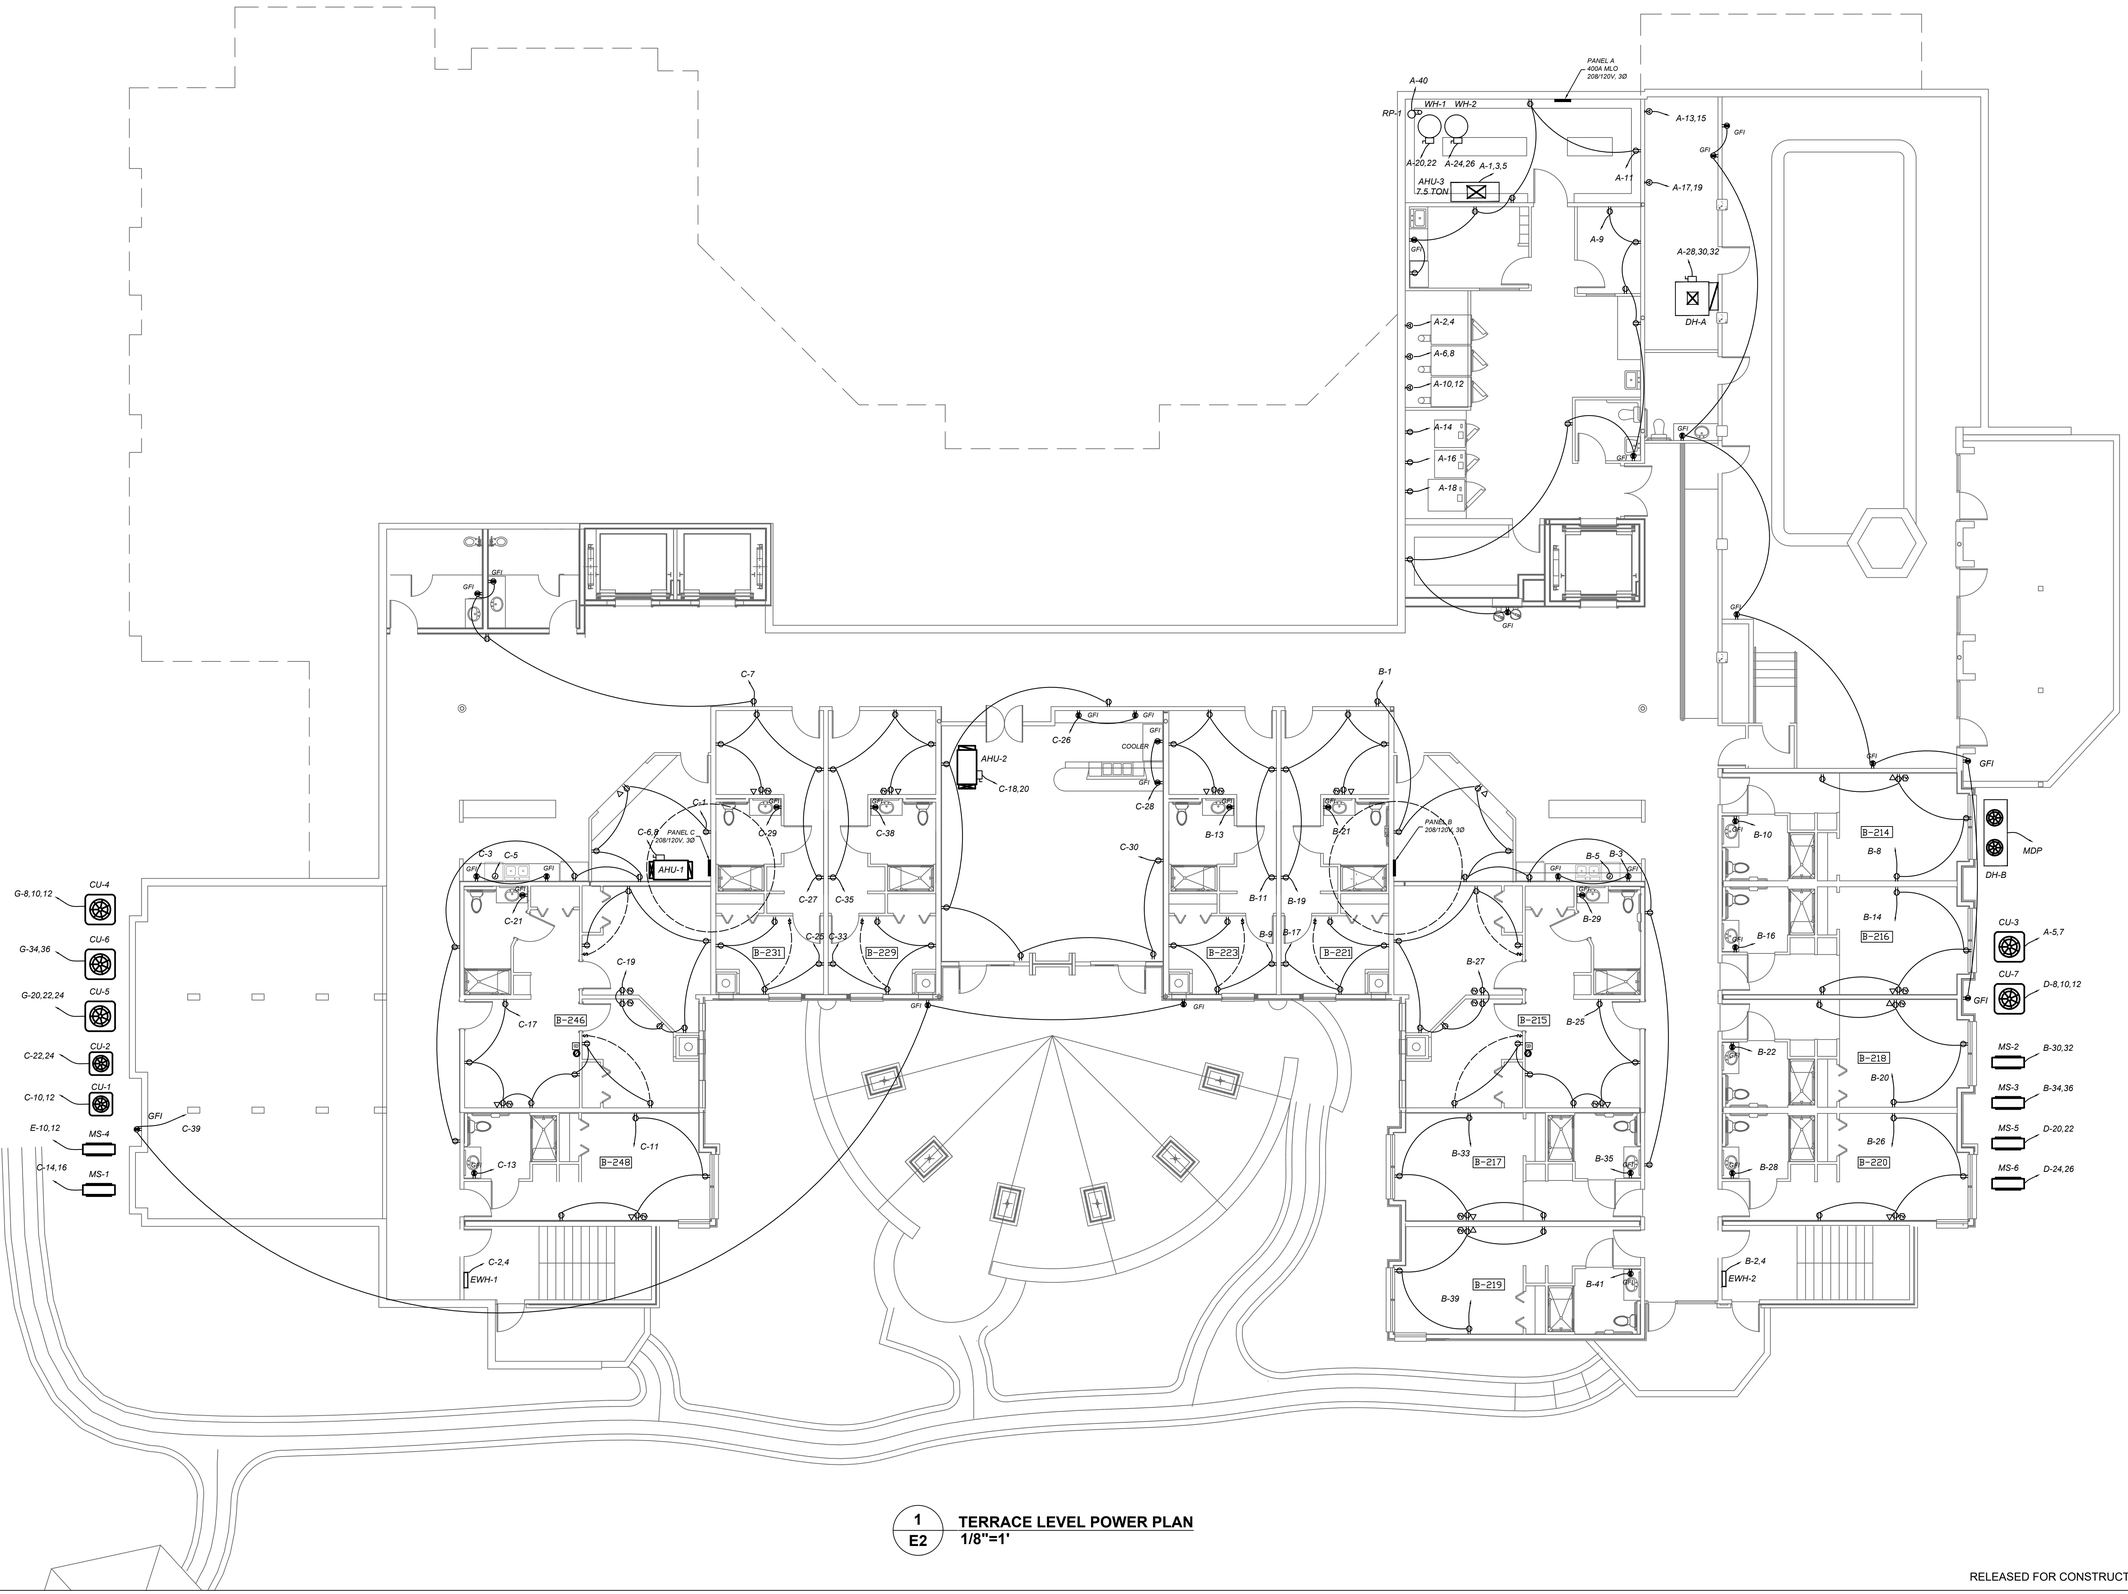

1 / E2 TERRACE LEVEL POWER PLAN
1/8"=1'

RELEASED FOR CONSTRUCTION

GEORGIA REGISTERED ENGINEER ROBERT W. SUESS III

RM3 Engineering

RM3 ENGINEERING

2302 Brockett Road
Tucker, Georgia
30084

770 934 0944
770 934 0945

POWER PLAN

ASSITED LIVING FACILITY
ROSWELL
ROSELL RD
SANDY SPRINGS, GEORGIA

NO.	REVISIONS

DATE: 10/4/2021

PROJECT No. 3E20-044

SHEET NO. E2