## LEGEND

| | | | |
|---|---|---|---|
| OPEN-TOP PIPE FOUND | | P.O.B. | POINT OF BEGINNING |
| SOLID ROD (REBAR) FOUND | | P.O.R. | POINT OF REFERENCE |
| CONCRETE MONUMENT FD | | NOF | NOW OR FORMERLY |
| ½" SOLID ROD (REBAR) SET | | D.B. | DEED BOOK |
| BEARING CHANGE (NO PIN SET) | | P.B. | PLAT BOOK |
| SURVEYOR'S PK NAIL SET | | LL | LAND LOT |
| POWER POLE | | FH | FIRE HYDRANT |
| | | WM | WATER METER |
| | | LP | LIGHT POLE |
| SUBJECT PROPERTY BOUNDARY | | STRUCTURE | |
| ADJOINING PROPERTY BOUNDARY | | CONCRETE | |
| EASEMENT | | SURFACE WATER | |
| OHP OVERHEAD POWER | | ASPHALT | |
| CREEK OR SHORELINE | | TREE/BUSH | |
| WIRE FENCE | | | |
| APPROX. TREELINE | | | |
| EDGE OF GRAVEL/DIRT | | | |

MAPPING INFORMATION:

THE FEATURES AND TOPOGRAPHY DEPICTED HEREON WAS GENERATED FROM IMAGERY COLLECTED USING A DJI MATRICE 4E RTK UNMANNED AERIAL VEHICLE GUIDED BY A PIX4D IMAGE CAPTURE APPLICATION. FLIGHT ALTITUDE WAS APPROXIMATELY 150 FEET ABOVE GROUND LEVEL AND IMAGERY OVERLAP WAS 90 PERCENT LONGITUDINALLY AND 80 PERCENT LATERALLY. THE GROUND SAMPLING DISTANCE WAS APPROXIMATELY 0.04 FEET.

GROUND CONTROL POINTS AND CHECK POINTS WERE FIELD SURVEYED USING A CHCNAV I89 DUAL-FREQUENCY RTK GLOBAL POSITIONING SYSTEM ROVER AND IBASE RECEIVER REFERENCING THE TRIMBLE VRS-NOW RTN NETWORK AND HAVING A RELATIVE POSITIONAL ACCURACY OF LESS THAN 0.05 FEET.

IMAGERY PROCESSING AND TIN SURFACE CREATION WAS PERFORMED WITH PIX4D MATIC. PLANIMETRIC LINEWORK WAS GENERATED FROM ORTHOMOSAIC IMAGERY IN AUTODESK CIVIL 3D 2027.

IMAGERY WAS CAPTURED ON SEPTEMBER 22, 2026.

EASEMENTS OR RIGHTS-OF-WAY EXIST WHICH ARE NOT SHOWN HEREON AND MAY BE RECORDED OR UNRECORDED. THIS DOCUMENT IS NOT A BOUNDARY SURVEY AND IS NOT INTENDED TO REFLECT OR CONVEY PROPERTY RIGHTS.

COORDINATES DEPICTED HEREON REFERENCE THE GEORGIA STATE PLANE SYSTEM, WEST ZONE, NAD83(2011), IN US SURVEY FEET.

VERTICAL INFORMATION PROVIDED HEREON REFERENCES NAVD88 IN FEET.

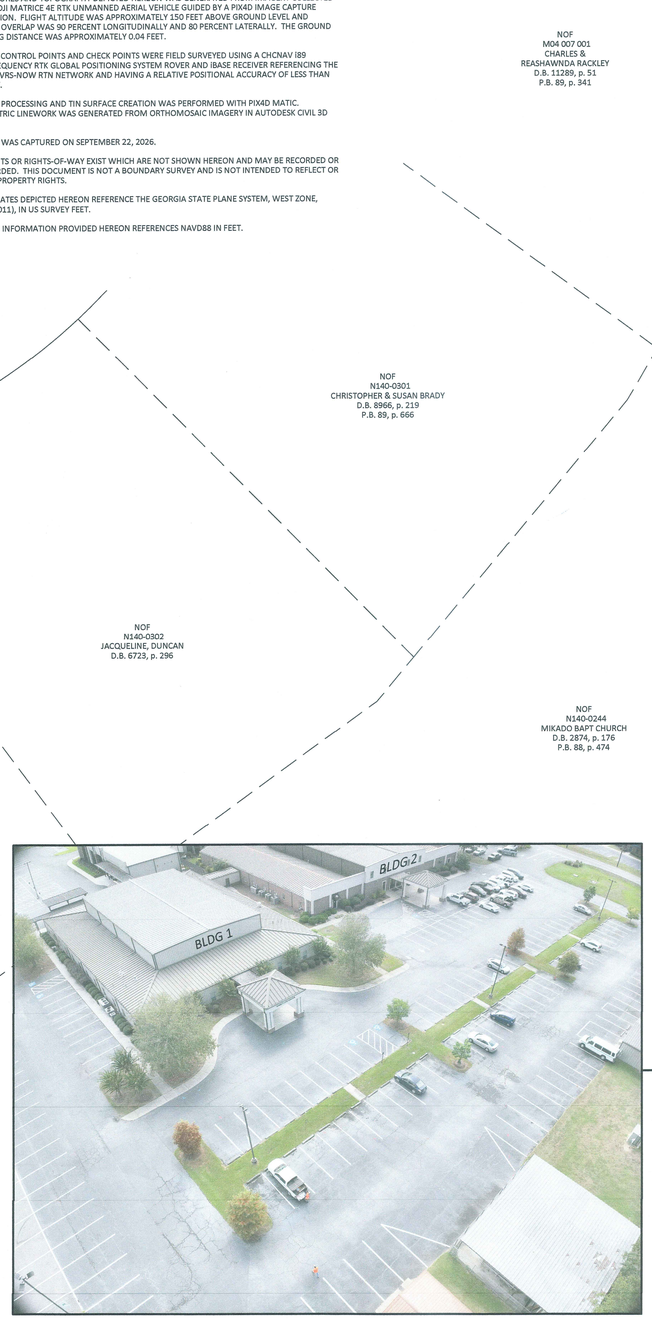


**LOOKING SOUTHEAST FROM PHOTO LOCATION**




0' 20' 40' 60'

SCALE 1" = 20'

S:\SURVEY\STROUD AND CO – MIKADO BAP CH\DWG\STROUDANDCO–MIKADOBAPCH–R3.DWG October 5, 2026 – GB


JORDAN ENGINEERING
144 N. WARREN ST. MONTICELLO, GA. 31064
TELEPHONE: (706) 468-8999
Land Planning • Surveying • Soils Classification


GEORGIA REGISTERED No. 2902 LAND SURVEYOR ROBERT Q. JORDAN

# TOPOGRAPHIC AND UTILITY BASE MAP

Mikado Baptist Church
for Stroud and Co
Macon-Bibb County, Georgia

| Rev | Revision Description | Date |
|---|---|---|
| 0 | Initial Issue | 9/30/26 |
| 1 | Note/Typo Revision | 10/05/26 |

Sheet No.
1